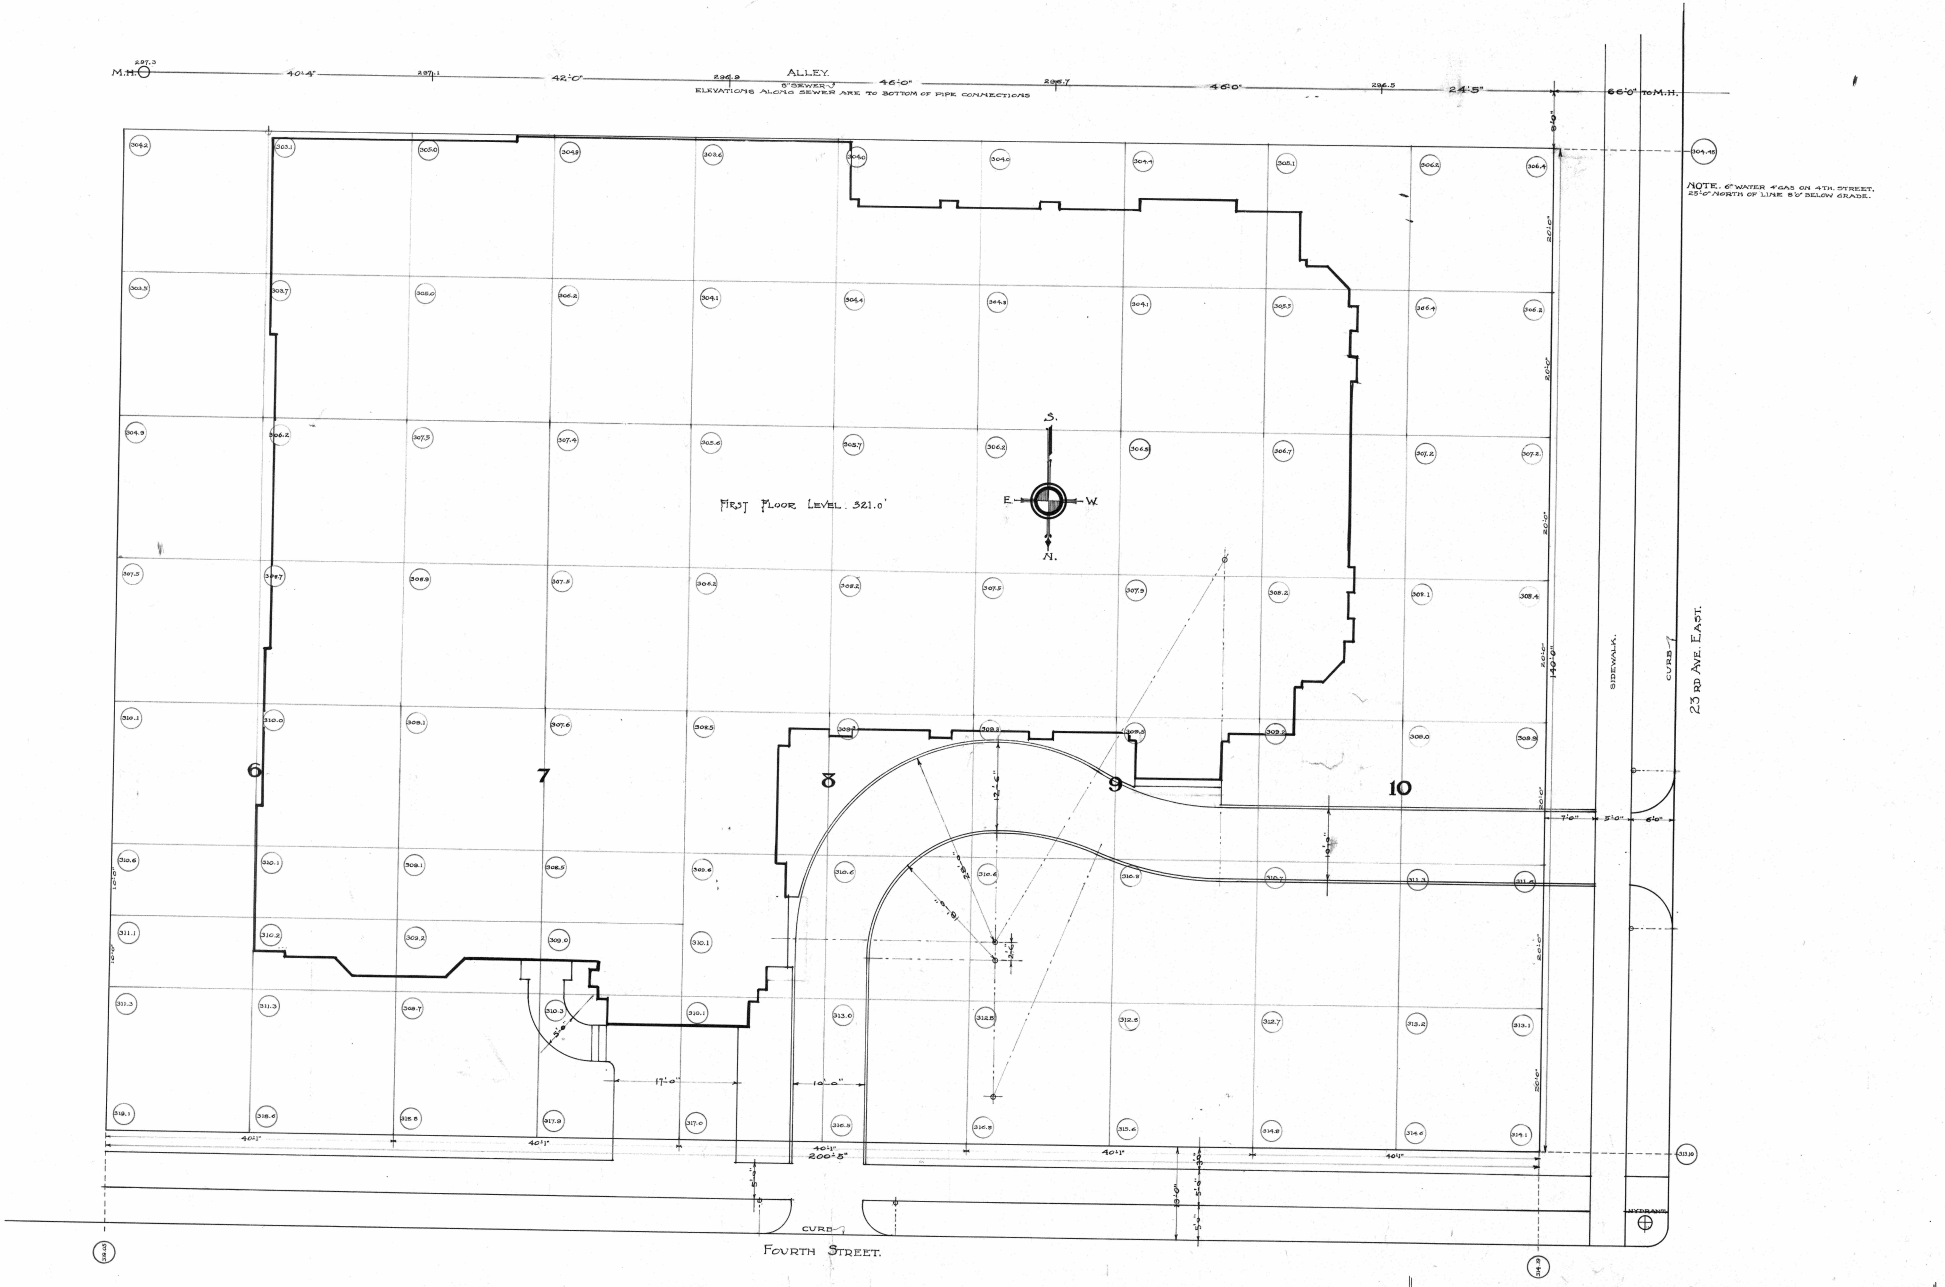

BLOCK ~ PLAN.

SCALE ONE EIGHTH INCH EQUALS ONE FOOT.

THE · PILGRIM · CONGREGATIONAL · CHURCH ·
· CORNER · OF · 23 RD · AVE. E. AND · 4TH. STREET · DULUTH · MINN ·
F.G. GERMAN. AND LEIF JENSSEN, ~ ARCHITECTS ~ DULUTH.

SHEET NO. 1A

MAY 1916.

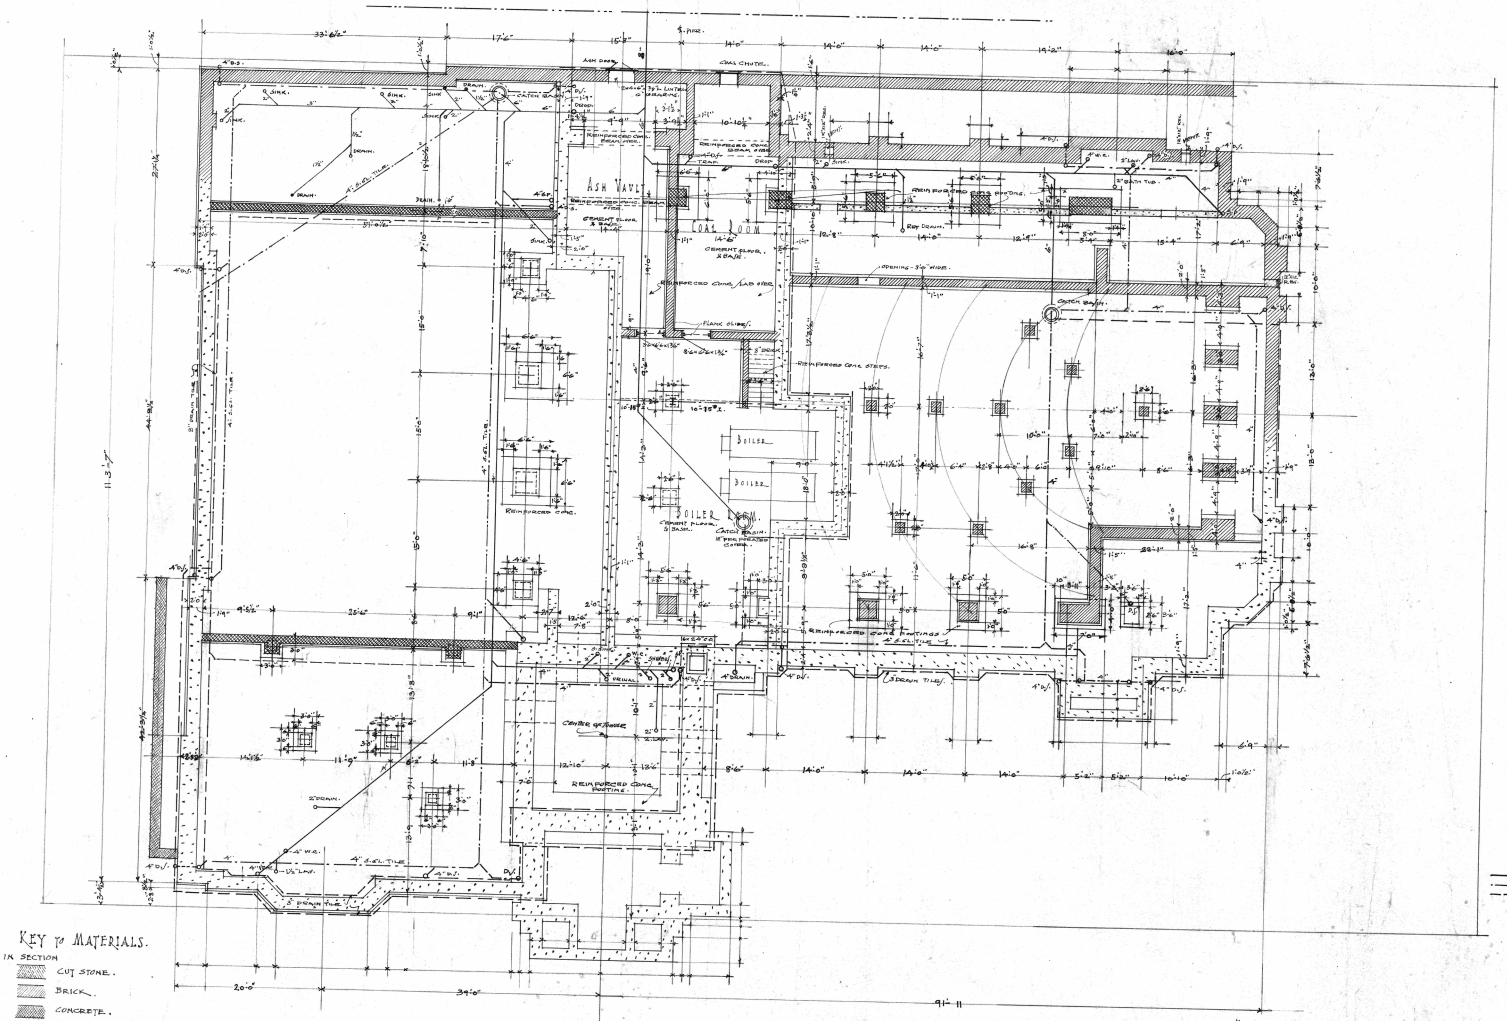

KEY TO MATERIALS.
IN SECTION
- CUT STONE.
- BRICK.
- CONCRETE.
- RUBBLE WALL.

KEY-TO-PIPING.
- CAST IRON
- VIT. GLAZED TILE
- OPEN DRAIN TILE

FOUNDATION-PLAN

SCALE ONE EIGHTH INCH EQUALS ONE FOOT.

THE PILGRIM CONGREGATIONAL CHURCH
CORNER OF 23RD AVE E AND 4TH STREET DULUTH MINN.
F.G. GERMAN AND LEIF JENSSEN — ARCHITECTS — DULUTH.

SHEET NO 1B
MAY 1916

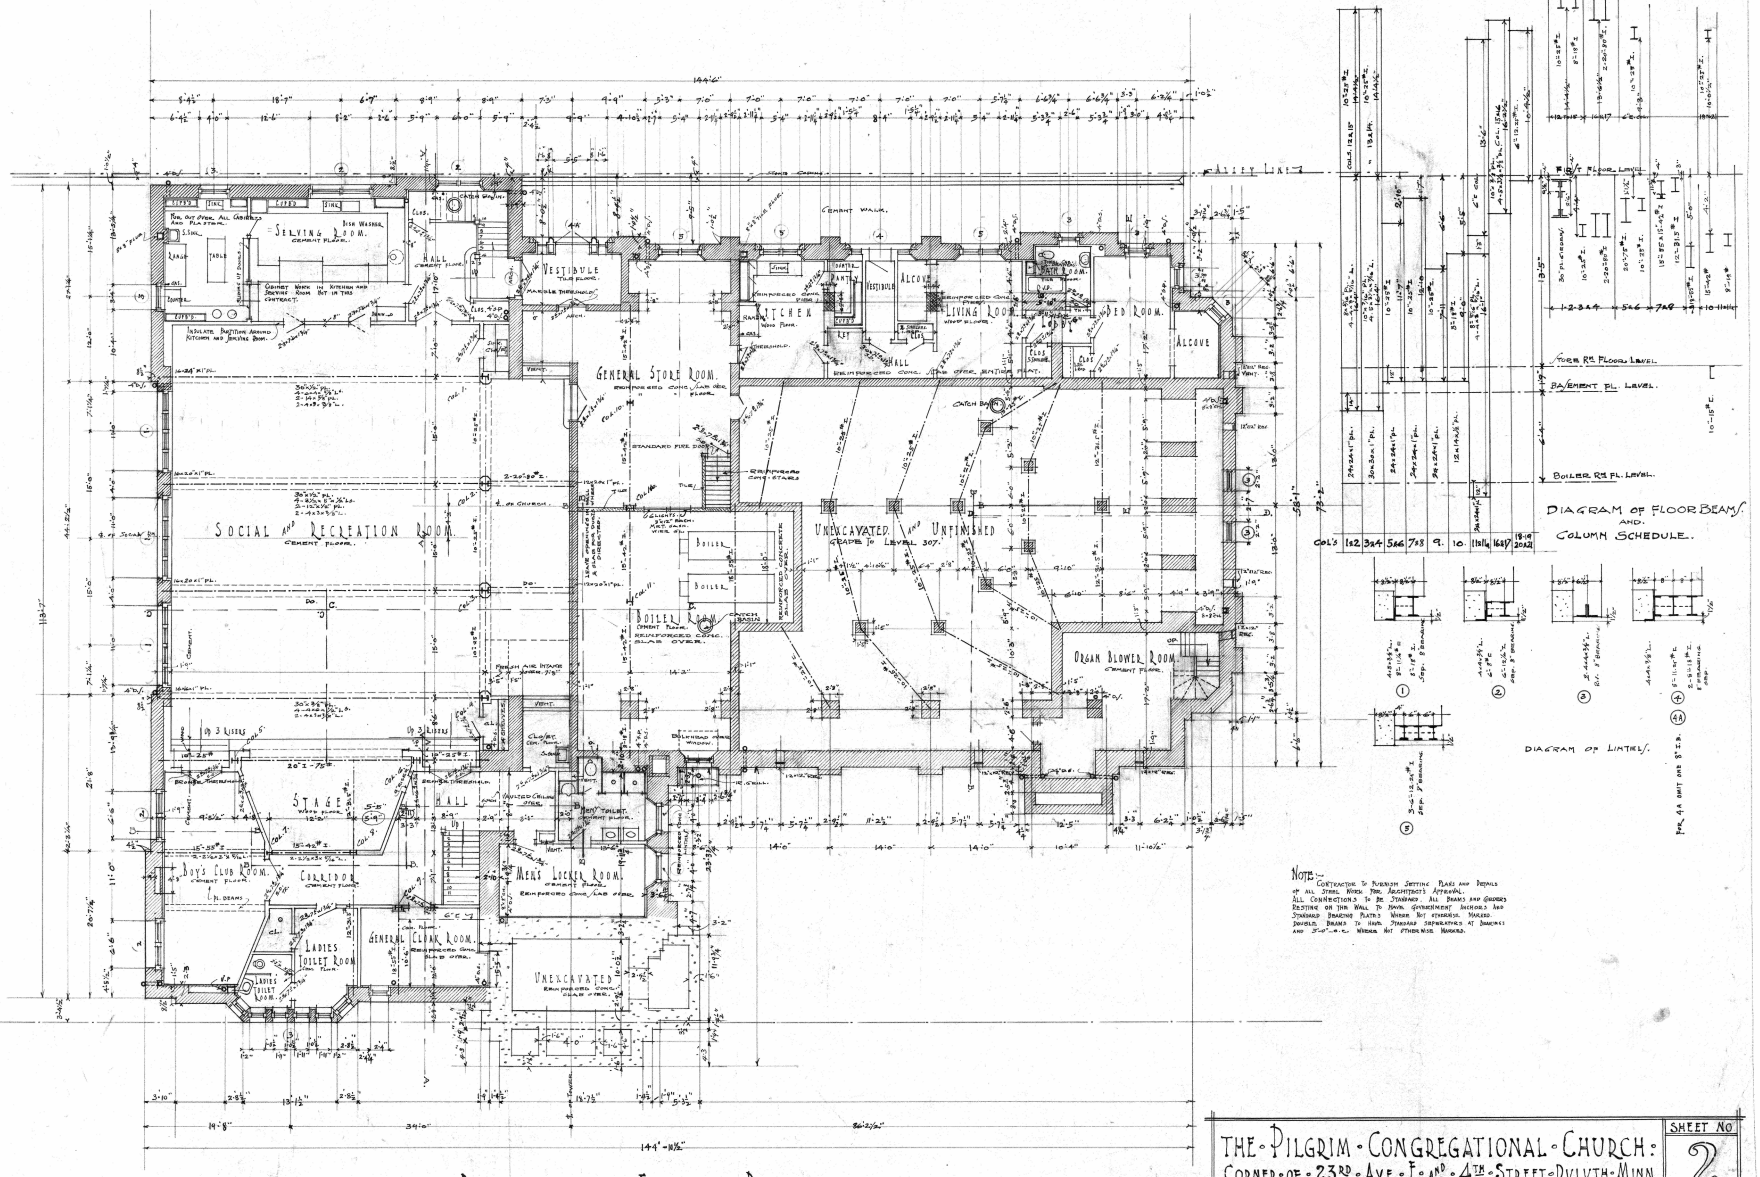

BASEMENT-FLOOR-PLAN

SCALE · ONE-EIGHTH · INCH · EQUALS · ONE · FOOT

DIAGRAM OF FLOOR BEAMS AND COLUMN SCHEDULE.

DIAGRAM OF LINTELS.

NOTE:— CONTRACTOR TO FURNISH SHOPPING PLANS AND REPAIRS OF ALL STEEL WORK FOR ARCHITECT'S APPROVAL. ALL CONNECTIONS TO BE STANDARD. ALL BEAMS AND GIRDERS RESTING ON IRON WALL TO HAVE GOVERNMENT ANCHORS AND STANDARD BEARING PLATES WHERE NOT OTHERWISE MARKED. JOISTS, BEAMS TO HAVE STRAIGHT SEPARATING AT BEARINGS AND 3'-0" c. c. WHERE NOT OTHERWISE MARKED.

THE · PILGRIM · CONGREGATIONAL · CHURCH:
CORNER · OF · 23RD · AVE · E · AND · 4TH · STREET · DULUTH · MINN.
F. G. GERMAN AND LEIF JENSSEN — ARCHITECTS — DULUTH.

SHEET NO 2.
MAY 1916

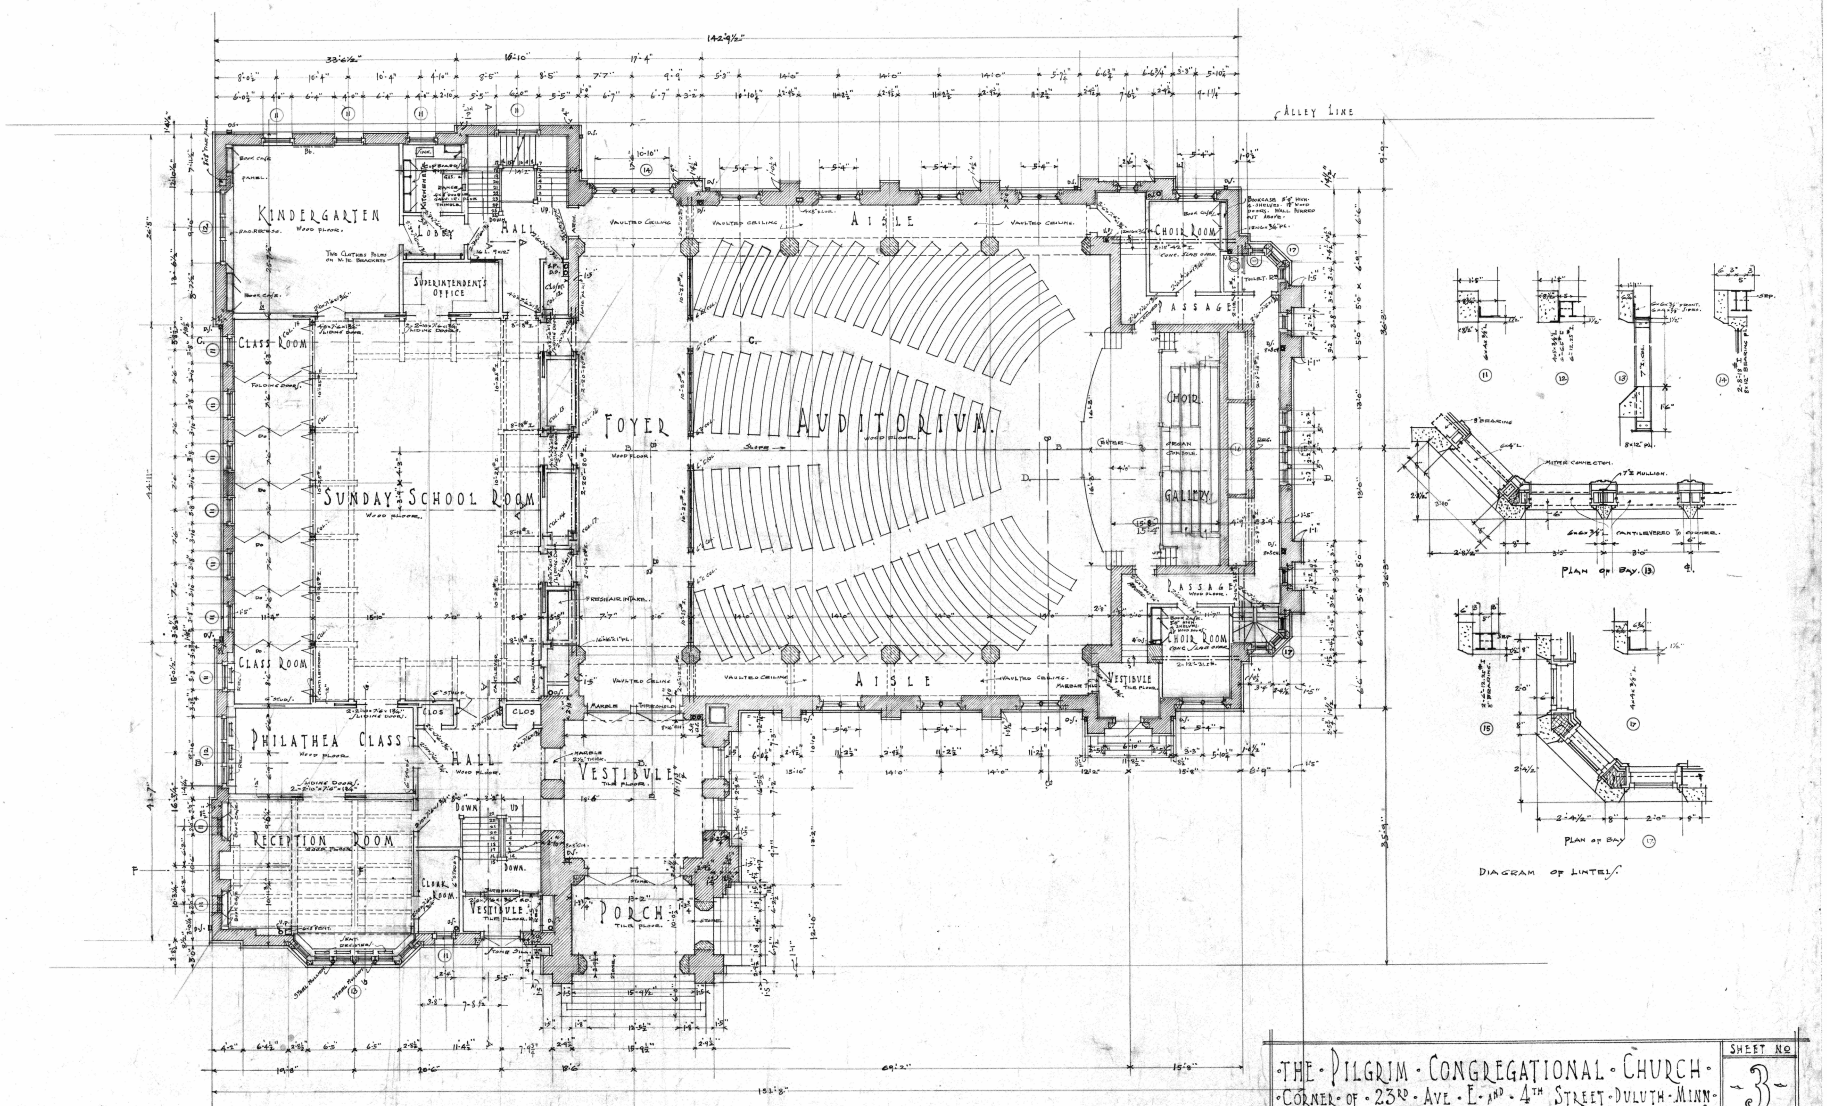

FIRST FLOOR PLAN

SCALE ONE EIGHTH INCH EQUALS ONE FOOT

THE PILGRIM CONGREGATIONAL CHURCH
CORNER OF 23RD AVE E AND 4TH STREET DULUTH MINN
F G GERMAN AND LEIF JENSSEN ARCHITECTS DULUTH

SHEET NO 3

MAY 1916

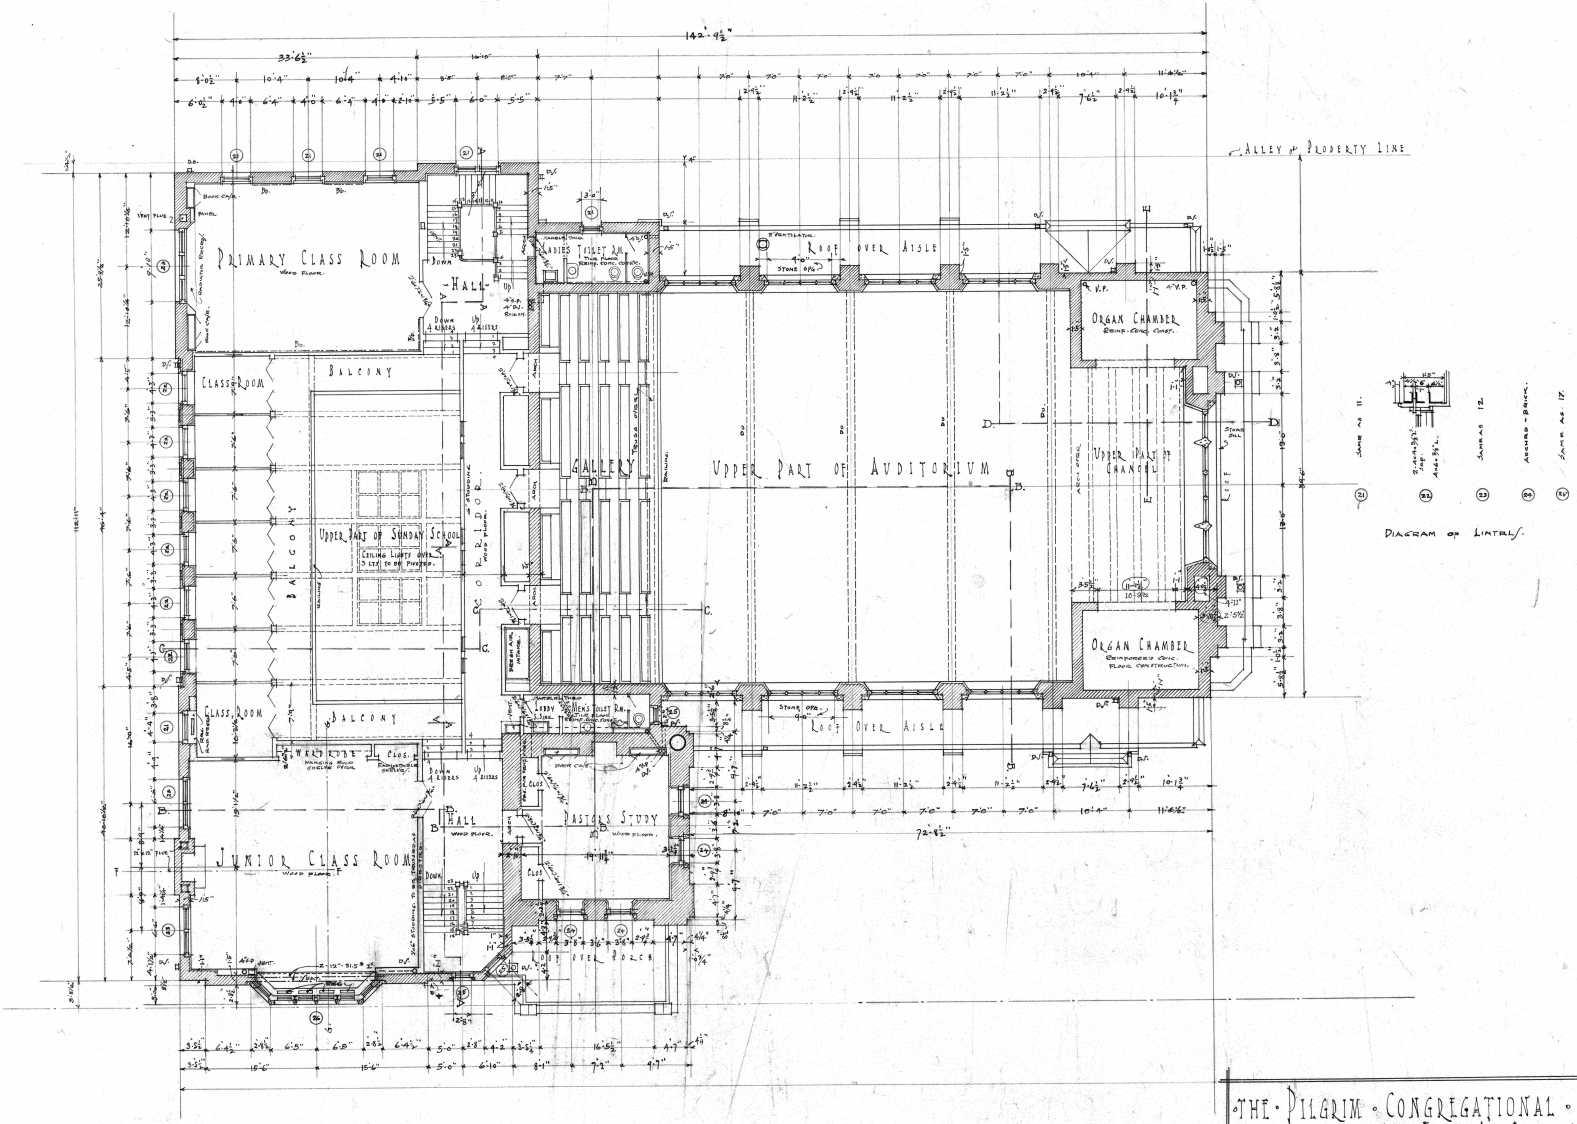

SECOND-FLOOR-PLAN

SCALE · ONE-EIGHTH · INCH · EQUALS · ONE · FOOT ·

THE · PILGRIM · CONGREGATIONAL · CHURCH ·
CORNER · OF · 23RD · AVE · E · AND · 4TH · STREET · DULUTH · MINN ·
F. G. GERMAN AND LEIF JENSSEN — ARCHITECTS — DULUTH

SHEET NO 4½

MAY 1916

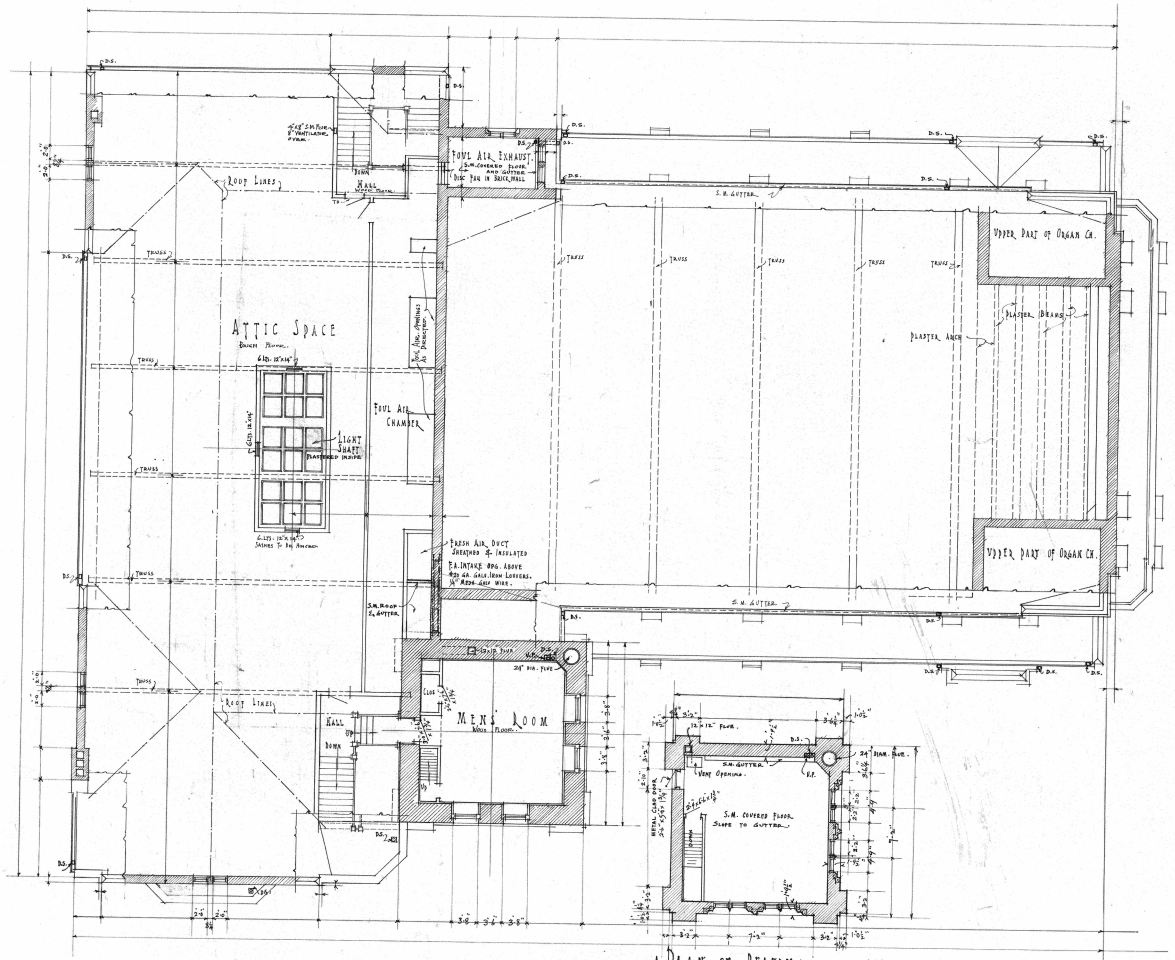

Plan of Belfry above Men's Room.

Attic and Roof Plan

Scale One Eighth Inch Equals One Foot.

The Pilgrim Congregational Church
Corner of 23rd Ave. E. and 4th Street Duluth Minn.
F.G. German and Leif Jenssen, Architects — Duluth.

Sheet No. 5.

May 1910

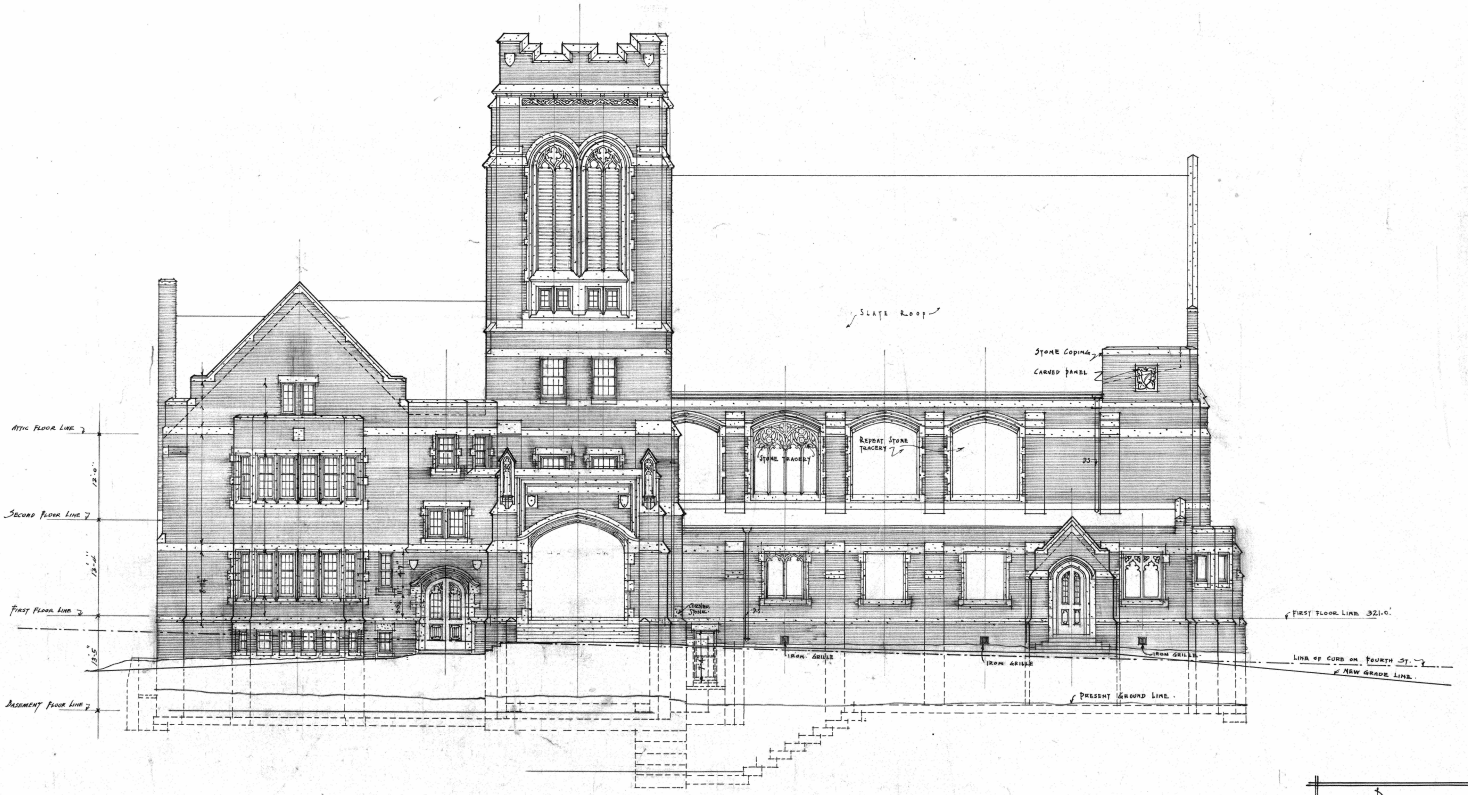

Fourth Street Elevation

Scale One Eighth Inch Equals One Foot.

The Pilgrim Congregational Church
Corner of 23rd Ave E and 4th Street Duluth Minn
F G German and Leif Jenssen, Architects, Duluth

Sheet 6

May

Twenty-Third Ave. Elevation (West)

Scale One Eighth Inch Equals One Foot

The Pilgrim Congregational Church
Corner of 23rd Ave. E. and 4th. Street Duluth Minn.
F.G. German and Leif Jenssen — Architects — Duluth.

Sheet No. 7

May 1916

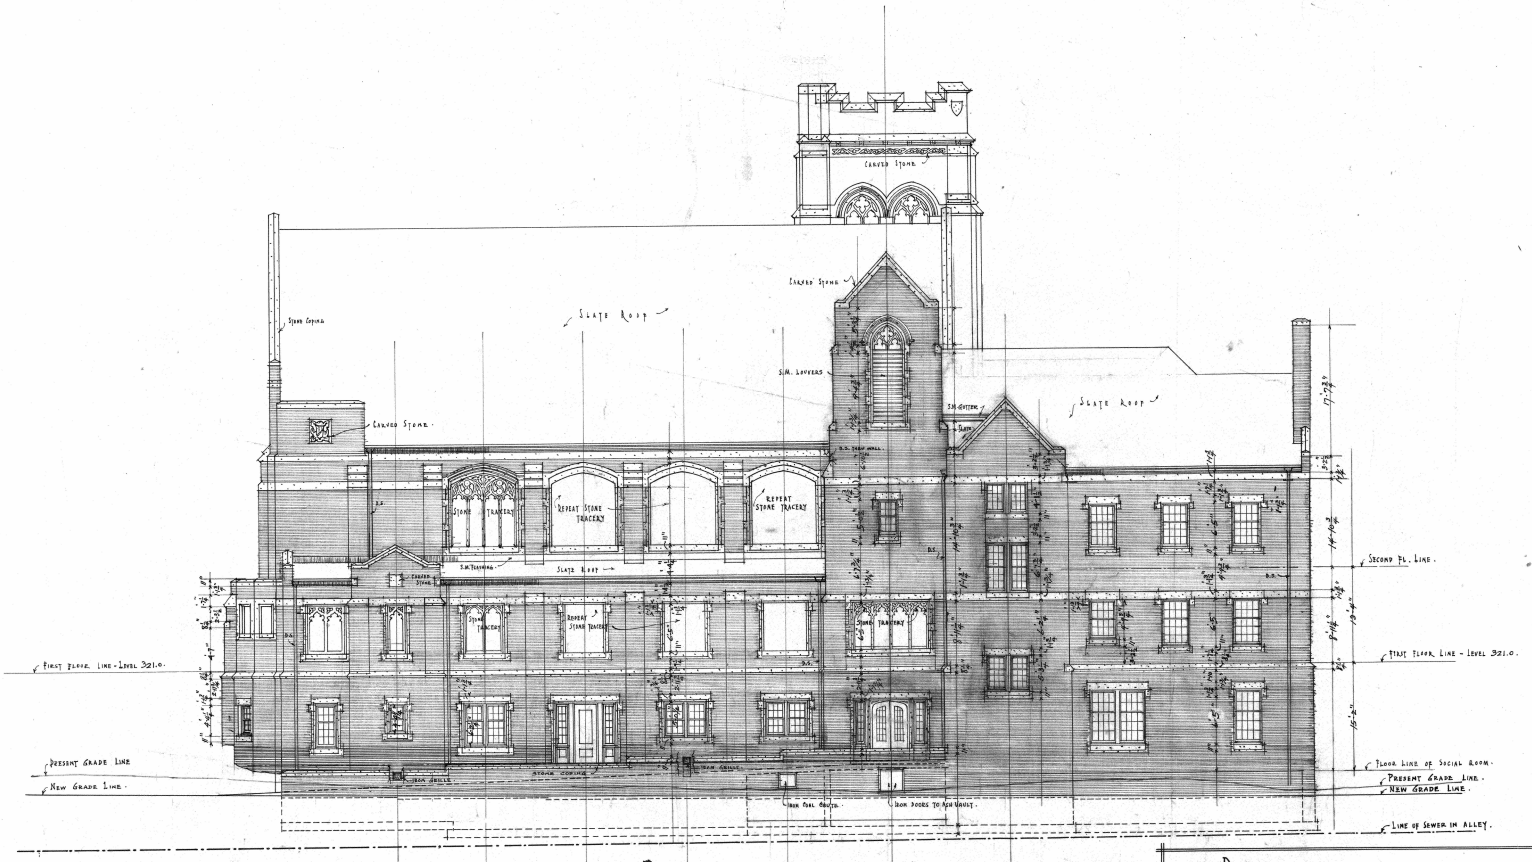

South Elevation (toward Alley).

Scale - One - Eighth - Inch - Equal - One - Foot.

The Pilgrim Congregational Church
Corner of 23rd Ave. E. and 4th Street Duluth Minn.
F.G. German and Leif Jenssen, Architects, Duluth.

Sheet No. 8
May 1916.

East Elevation

Scale One Eighth Inch Equals One Foot.

The Pilgrim Congregational Church
Corner of 23rd Ave. E. and 4th Street Duluth Minn.
F. G. German and Leif Jenssen, Architects, Duluth.

Sheet No. 9
May 1916.

Section on Line "B-B"

Scale One Quarter Inch Equals One Foot.

The Pilgrim Congregational Church
Corner of 23rd Ave E and 4th Street Duluth Minn
F.G. German and Leif Jenssen, Architects — Duluth.

Sheet No. 10

May 1916

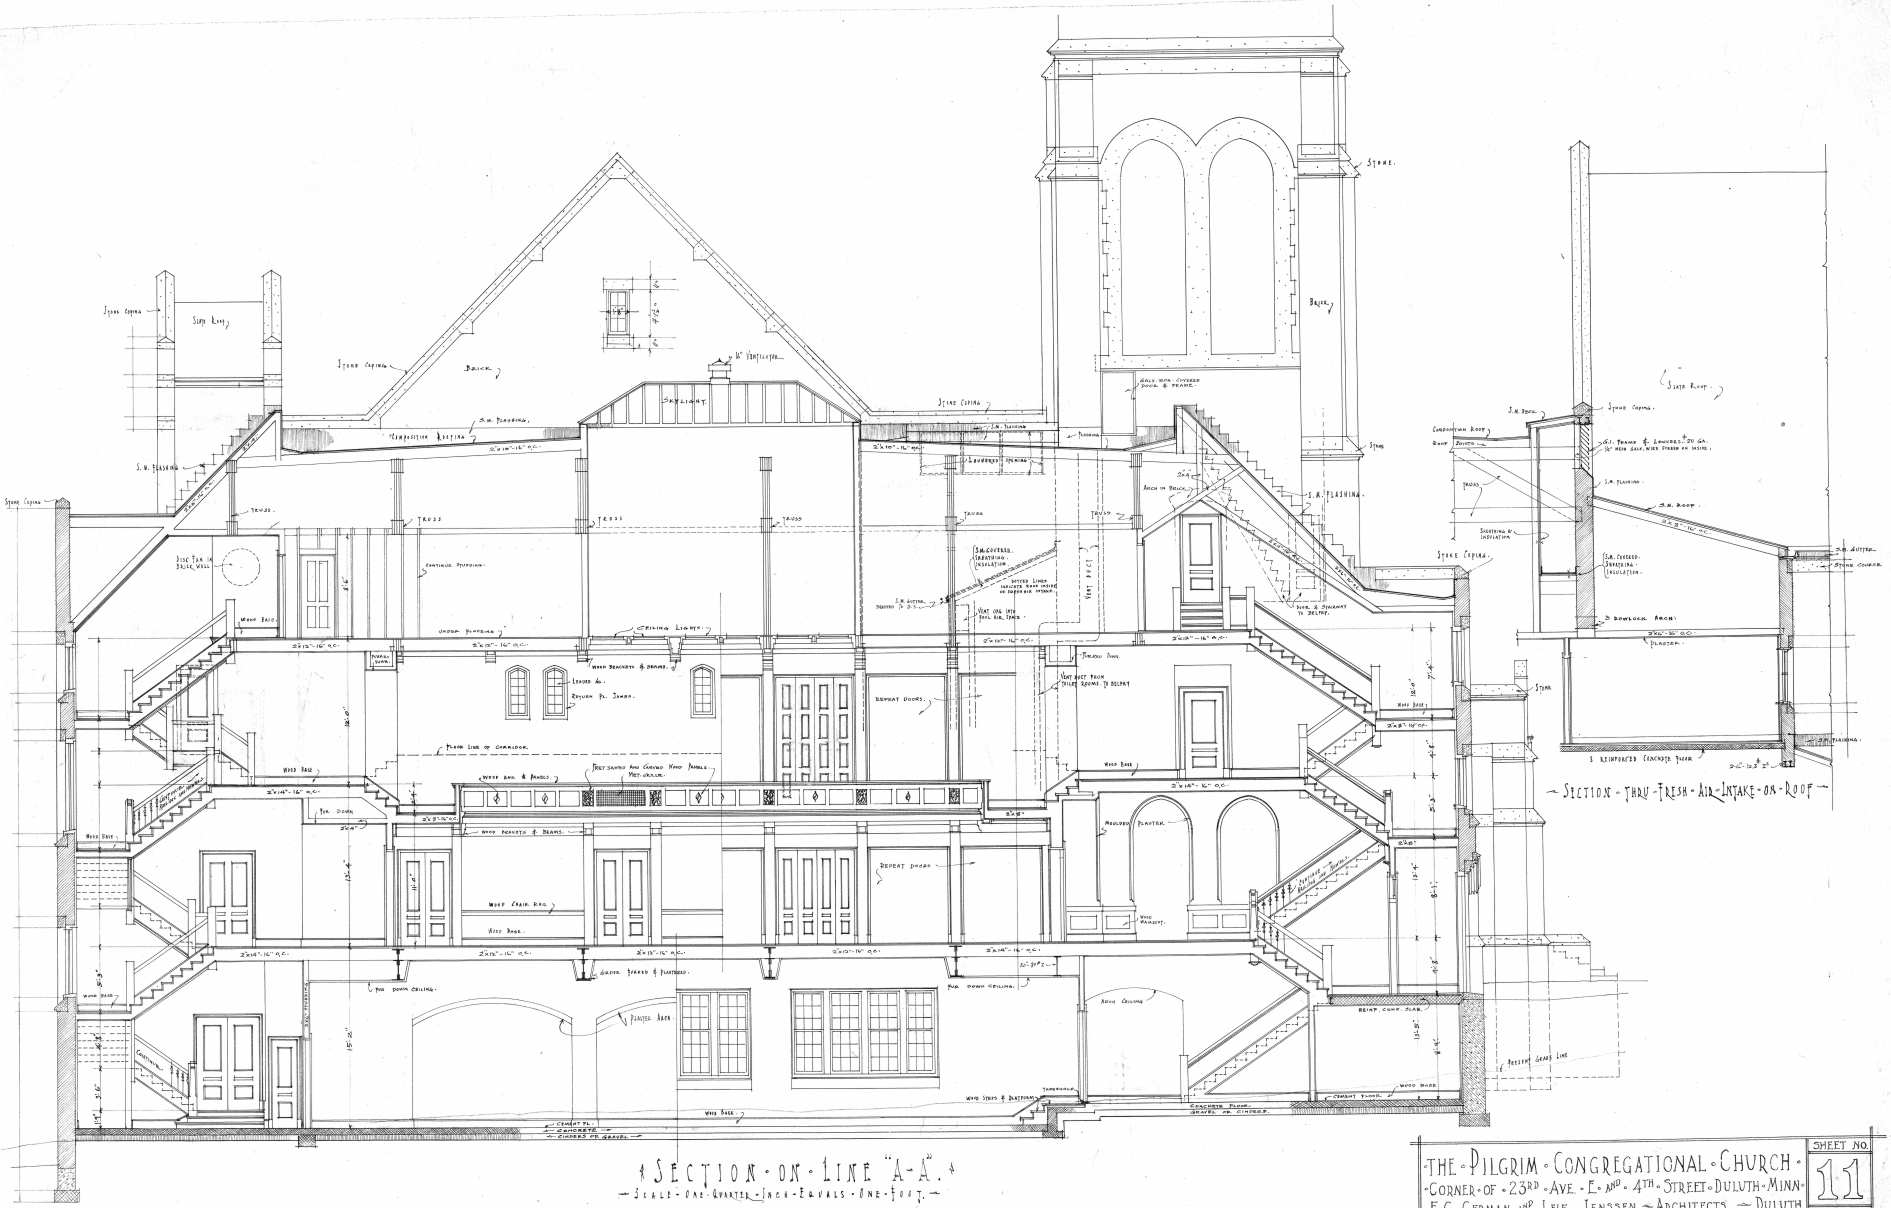

Section on Line "A-A."

Scale One Quarter Inch Equals One Foot.

The Pilgrim Congregational Church
Corner of 23rd Ave. E. and 4th Street Duluth Minn.
F. G. German and Leif Jenssen, Architects, Duluth.

Sheet No. 11

May 1916.

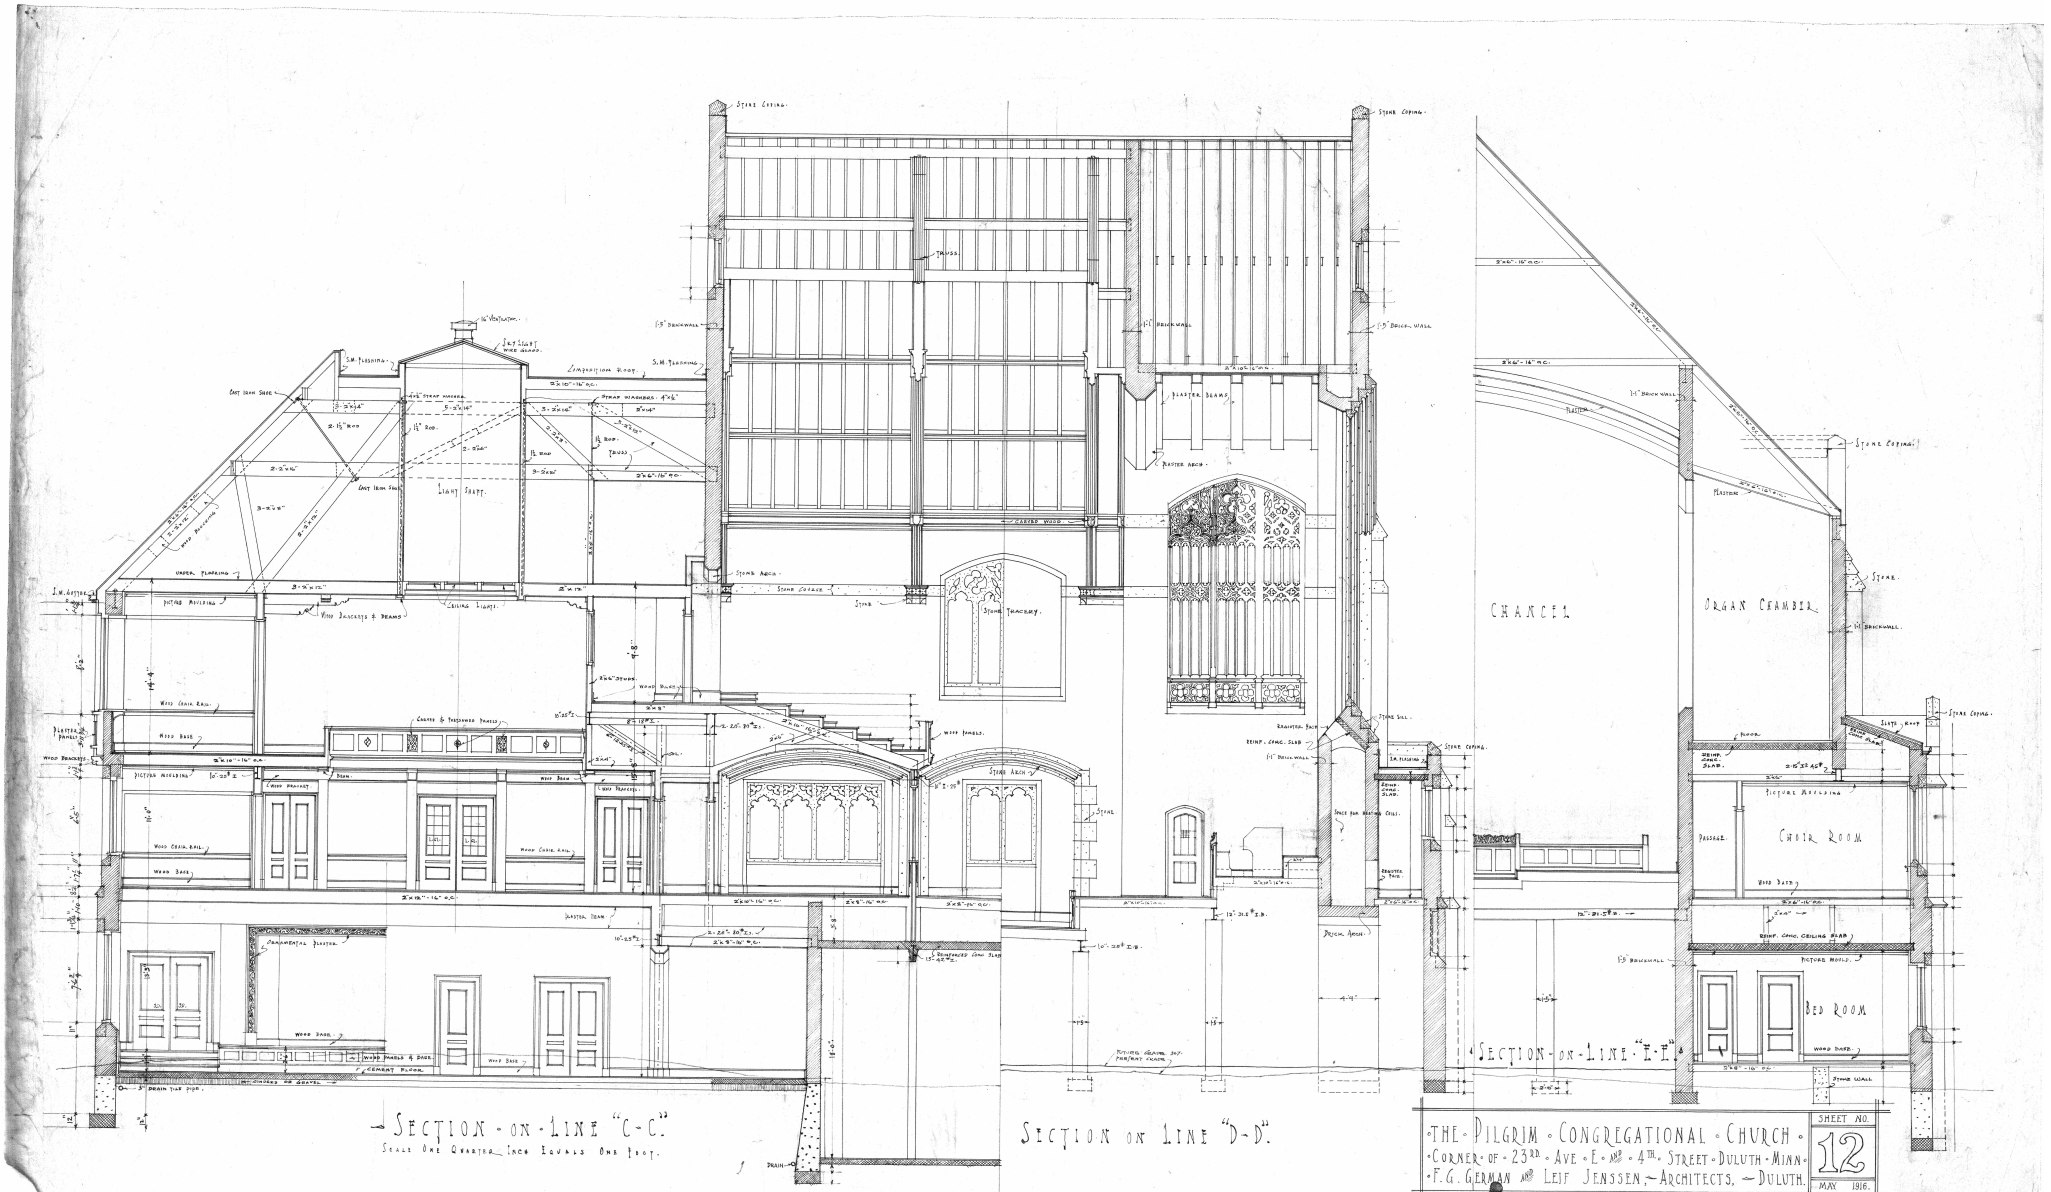

The Pilgrim Congregational Church
Corner of 23rd Ave. E. and 4th. Street Duluth Minn.
F.G. German and Leif Jenssen, Architects, Duluth.

Sheet No. 12
May 1916.

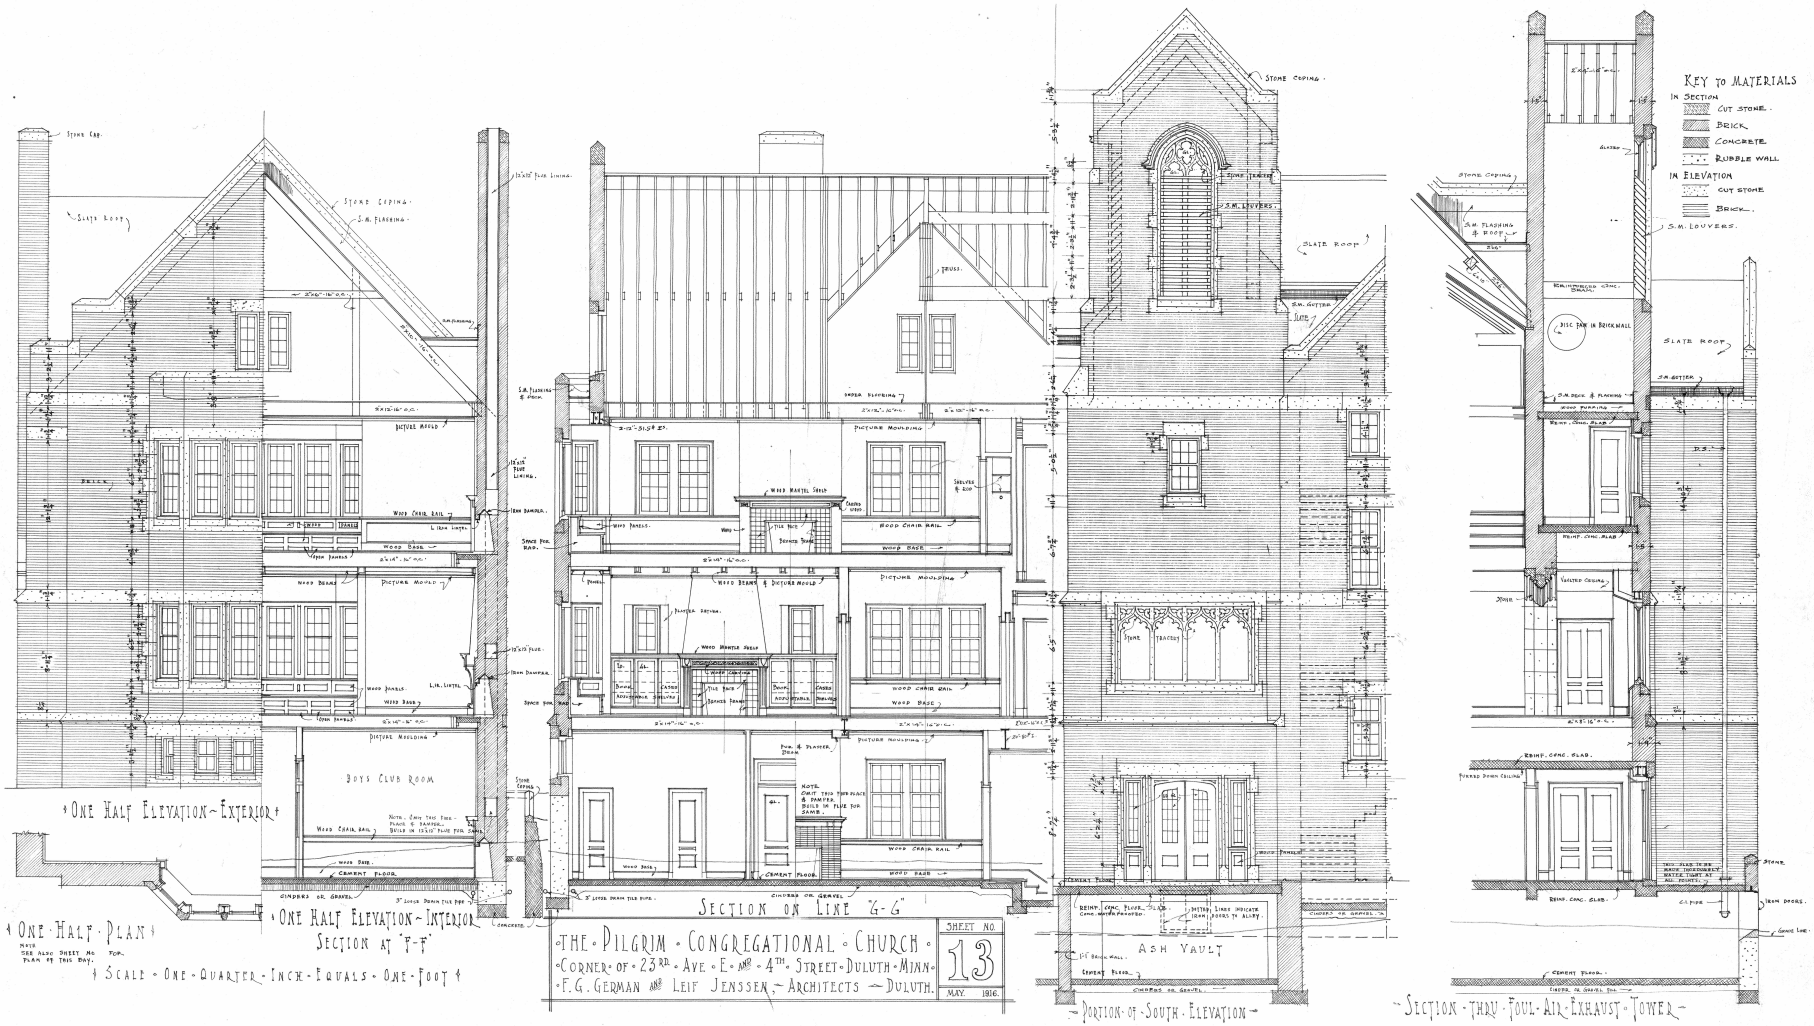
KEY TO MATERIALS
IN SECTION
CUT STONE
BRICK
CONCRETE
RUBBLE WALL
IN ELEVATION
CUT STONE
BRICK
S.M. LOUVERS
STONE COPING
SLATE ROOF
S.M. GUTTER
S.M. FLASHING & ROOF
REINF. CONC. SLAB
VAULTED CEILING
TERRA COTTA
ASH VAULT
BOYS CLUB ROOM
PICTURE MOULDING
WOOD BASE
WOOD CHAIR RAIL
CEMENT FLOOR
CINDERS OR GRAVEL
TRUSS
STONE TRACERY
STONE CAP.
SLATE ROOF
S.M. FLASHING
PICTURE RAIL
WOOD BEAMS
WOOD PANELS
WOOD MANTEL SHELF
WOOD WAINSCOT CAP
WOOD PANEL
WOOD BASE
CEMENT FLOOR
CINDERS OR GRAVEL
CONCRETE
ONE HALF ELEVATION ~ EXTERIOR
ONE HALF ELEVATION ~ INTERIOR
SECTION AT 'F-F'
ONE HALF PLAN
SCALE ONE QUARTER INCH EQUALS ONE FOOT
SECTION ON LINE 'G-G'
PORTION OF SOUTH ELEVATION
SECTION THRU FOUL AIR EXHAUST TOWER
THE PILGRIM CONGREGATIONAL CHURCH
CORNER OF 23RD AVE E AND 4TH STREET DULUTH MINN
F.G. GERMAN AND LEIF JENSSEN, ARCHITECTS DULUTH.
SHEET NO 13
MAY. 1916.

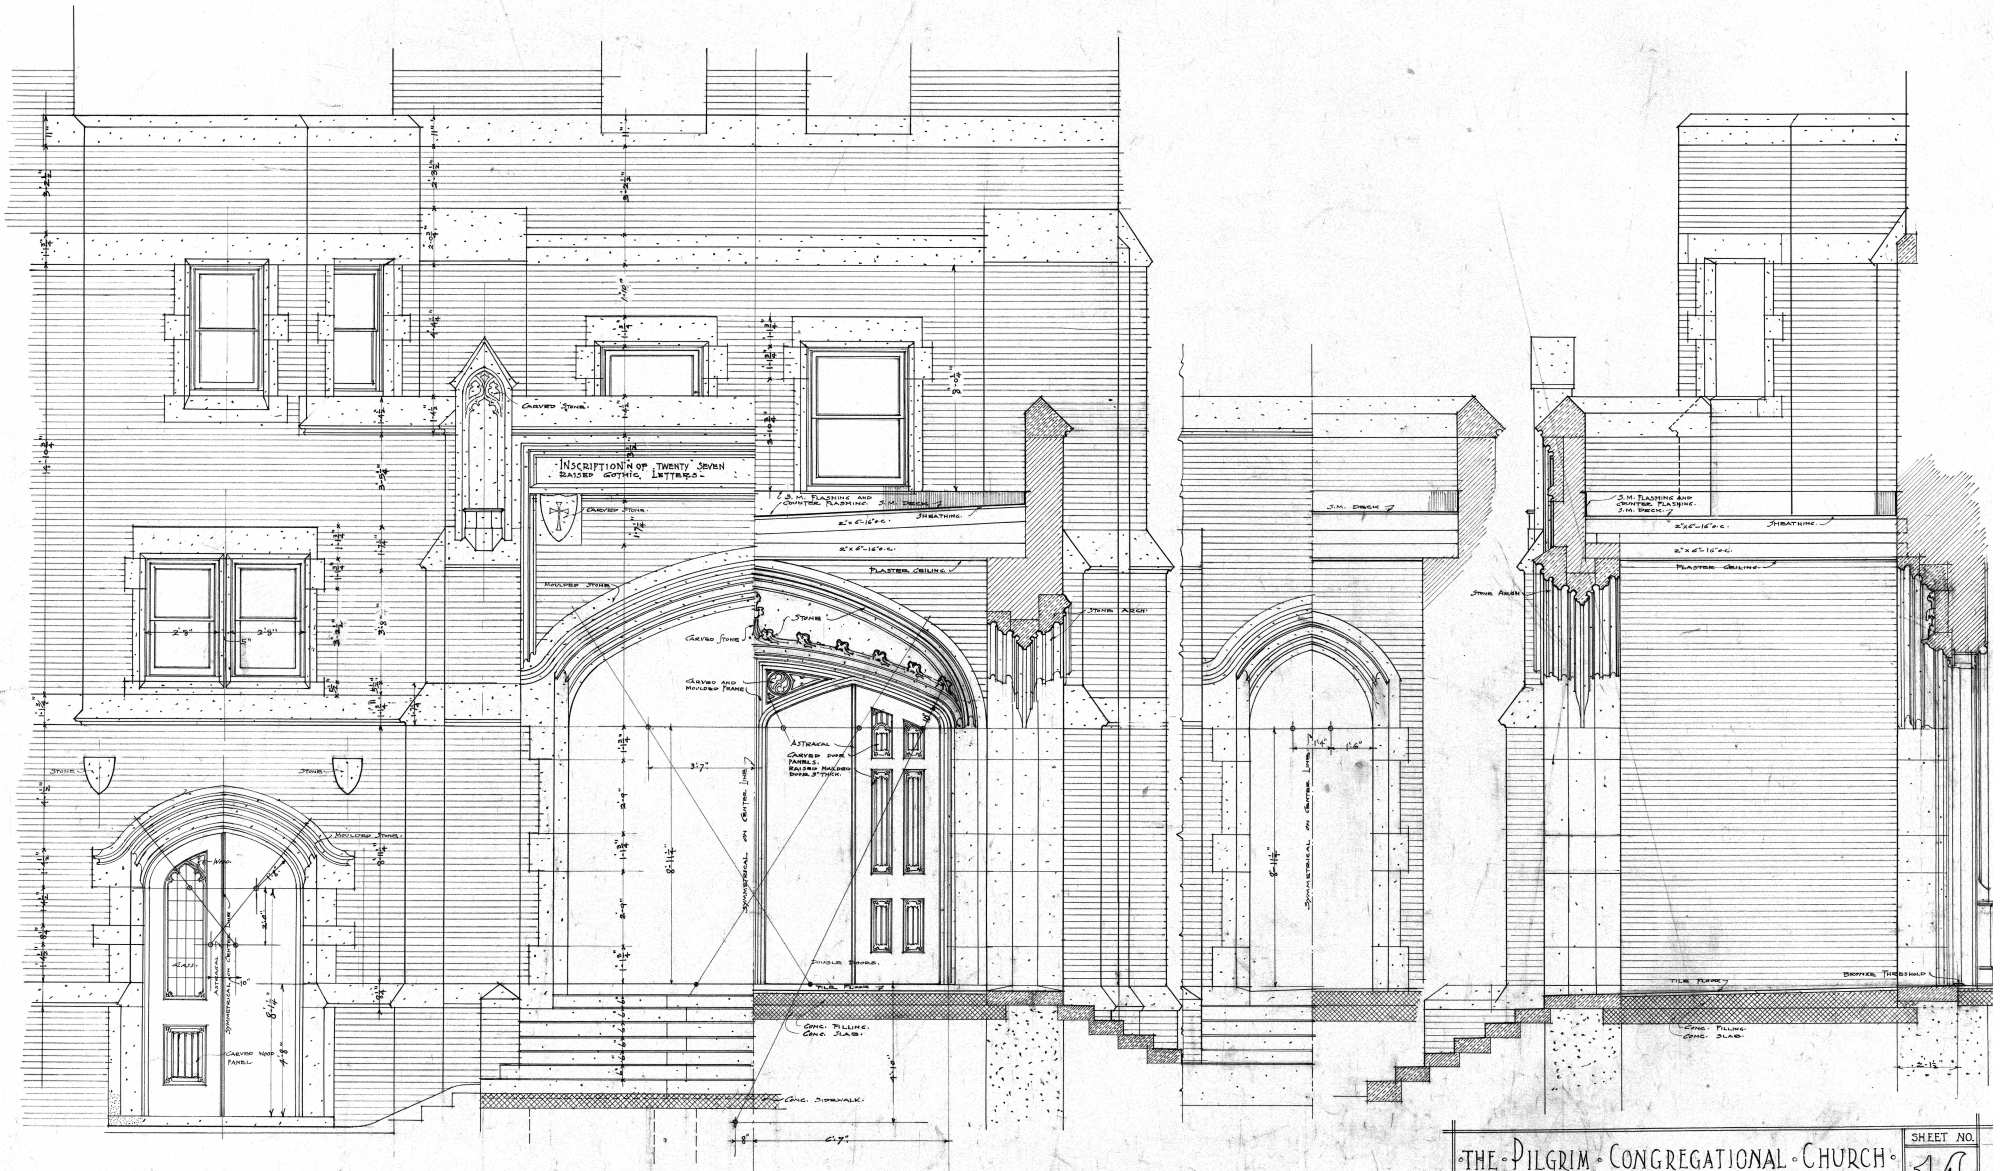

ONE HALF INCH SCALE DETAILS OF PORCH

THE PILGRIM CONGREGATIONAL CHURCH
CORNER OF 23RD AVE E AND 4TH STREET DULUTH MINN
F.G. GERMAN AND LEIF JENSSEN, ARCHITECTS, DULUTH.

SHEET NO. 14

MAY 1916.

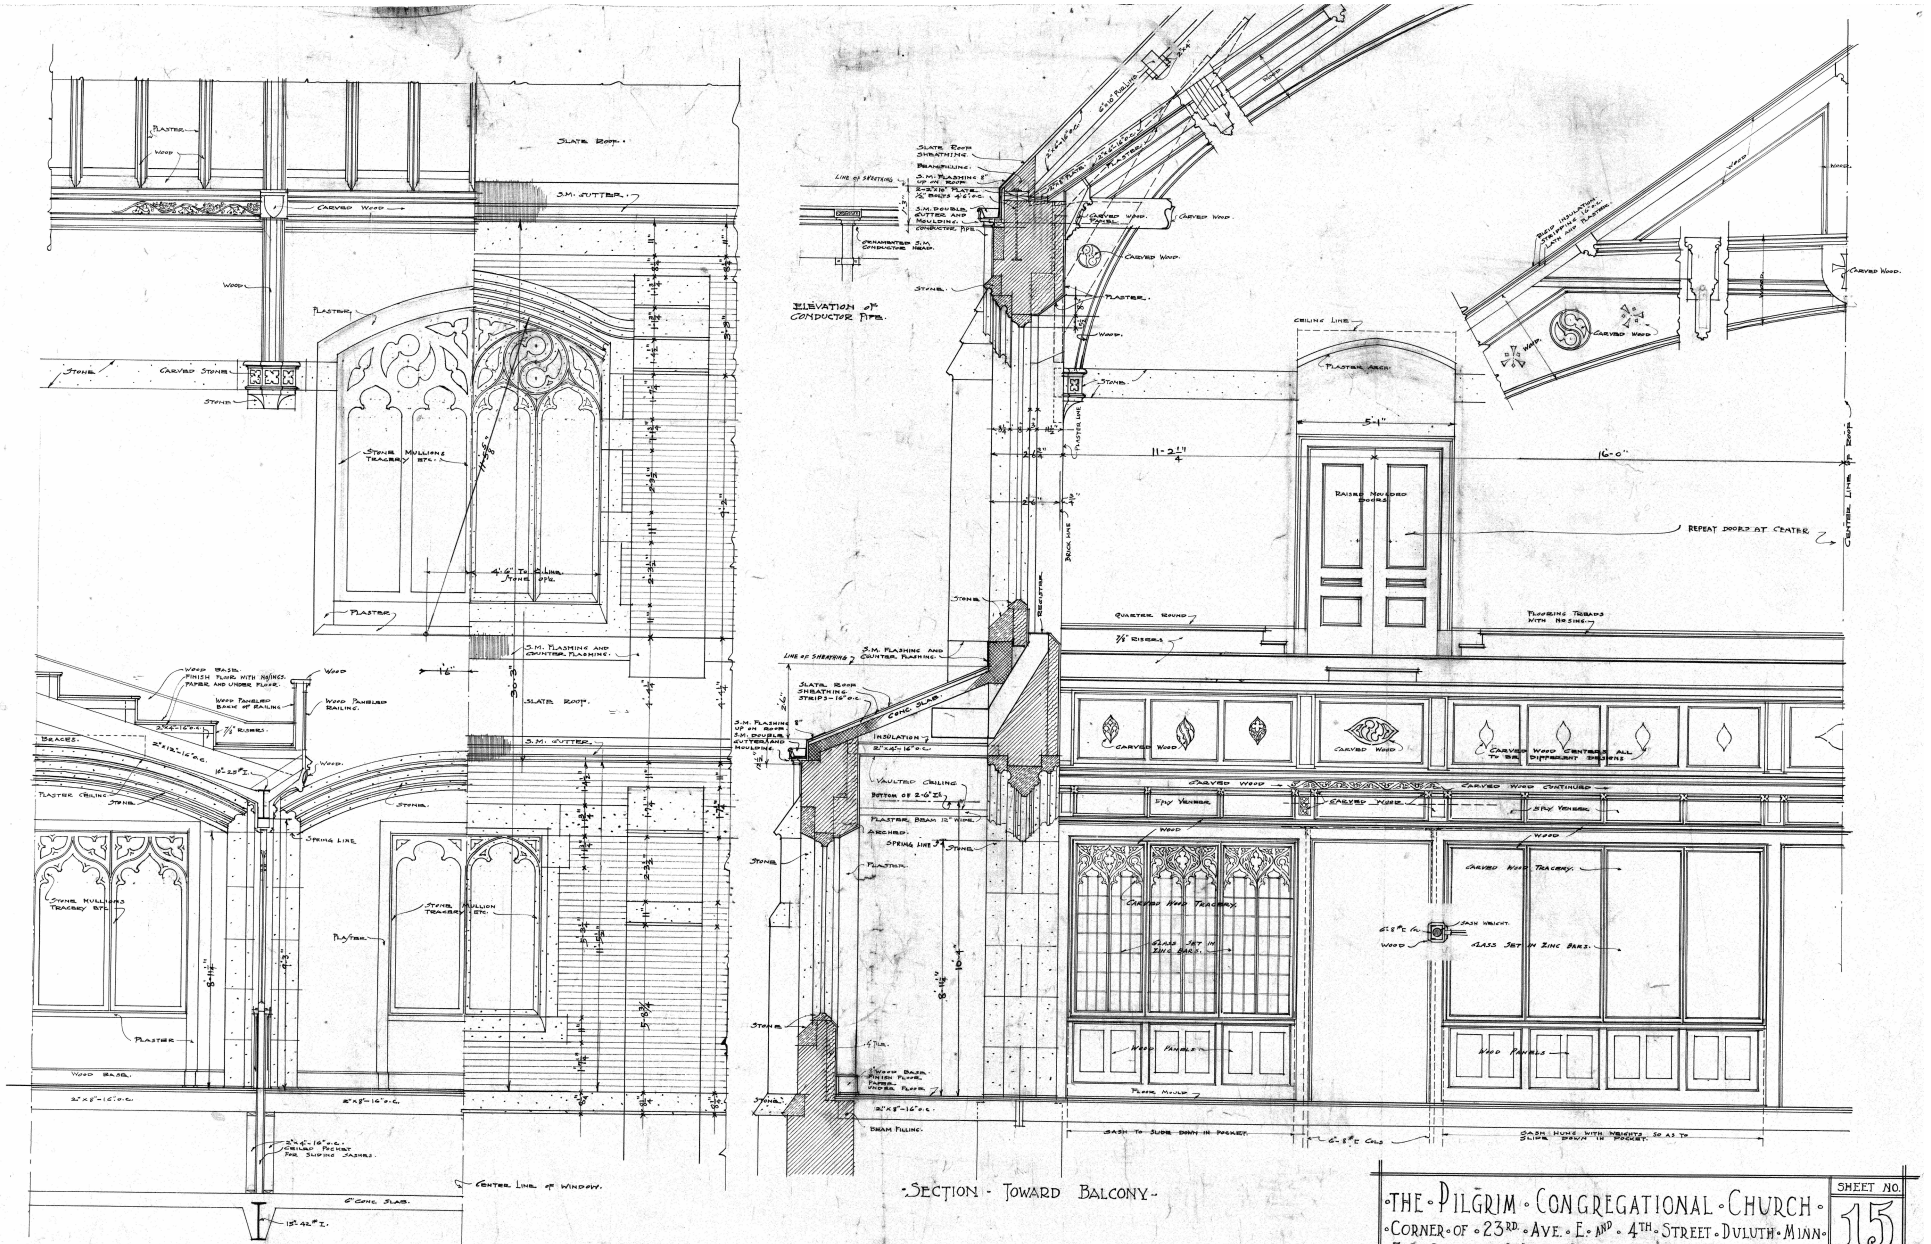

THE PILGRIM CONGREGATIONAL CHURCH
CORNER OF 23RD AVE. E. AND 4TH STREET DULUTH MINN.
F. G. GERMAN AND LEIF JENSSEN, ARCHITECTS, DULUTH.

SHEET NO. 15

MAY 1916.

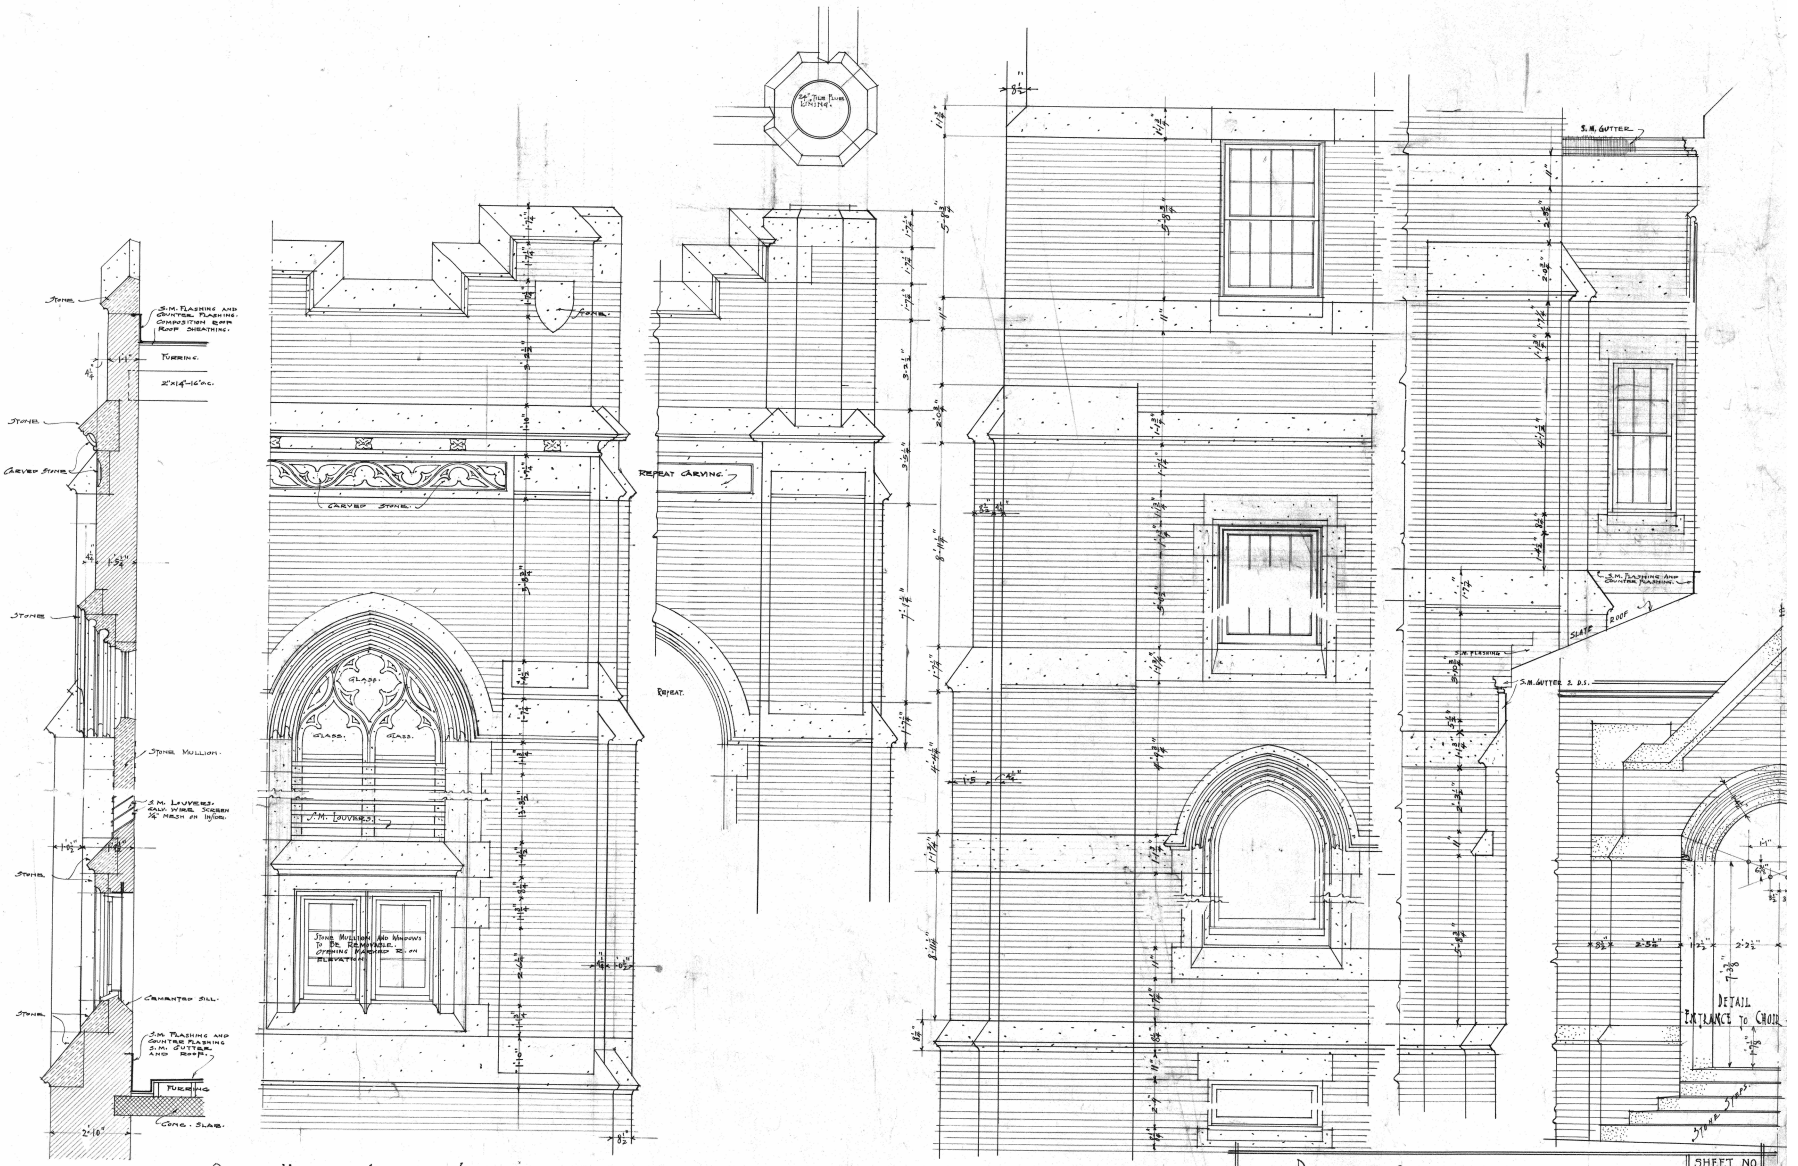

-ONE HALF INCH SCALE DETAILS OF TOWER-

THE · PILGRIM · CONGREGATIONAL · CHURCH ·
CORNER · OF · 23RD · AVE · E · AND · 4TH · STREET · DULUTH · MINN ·
F. G. GERMAN AND LEIF. JENSSEN, — ARCHITECTS, — DULUTH.

SHEET NO. 16
MAY 1916.

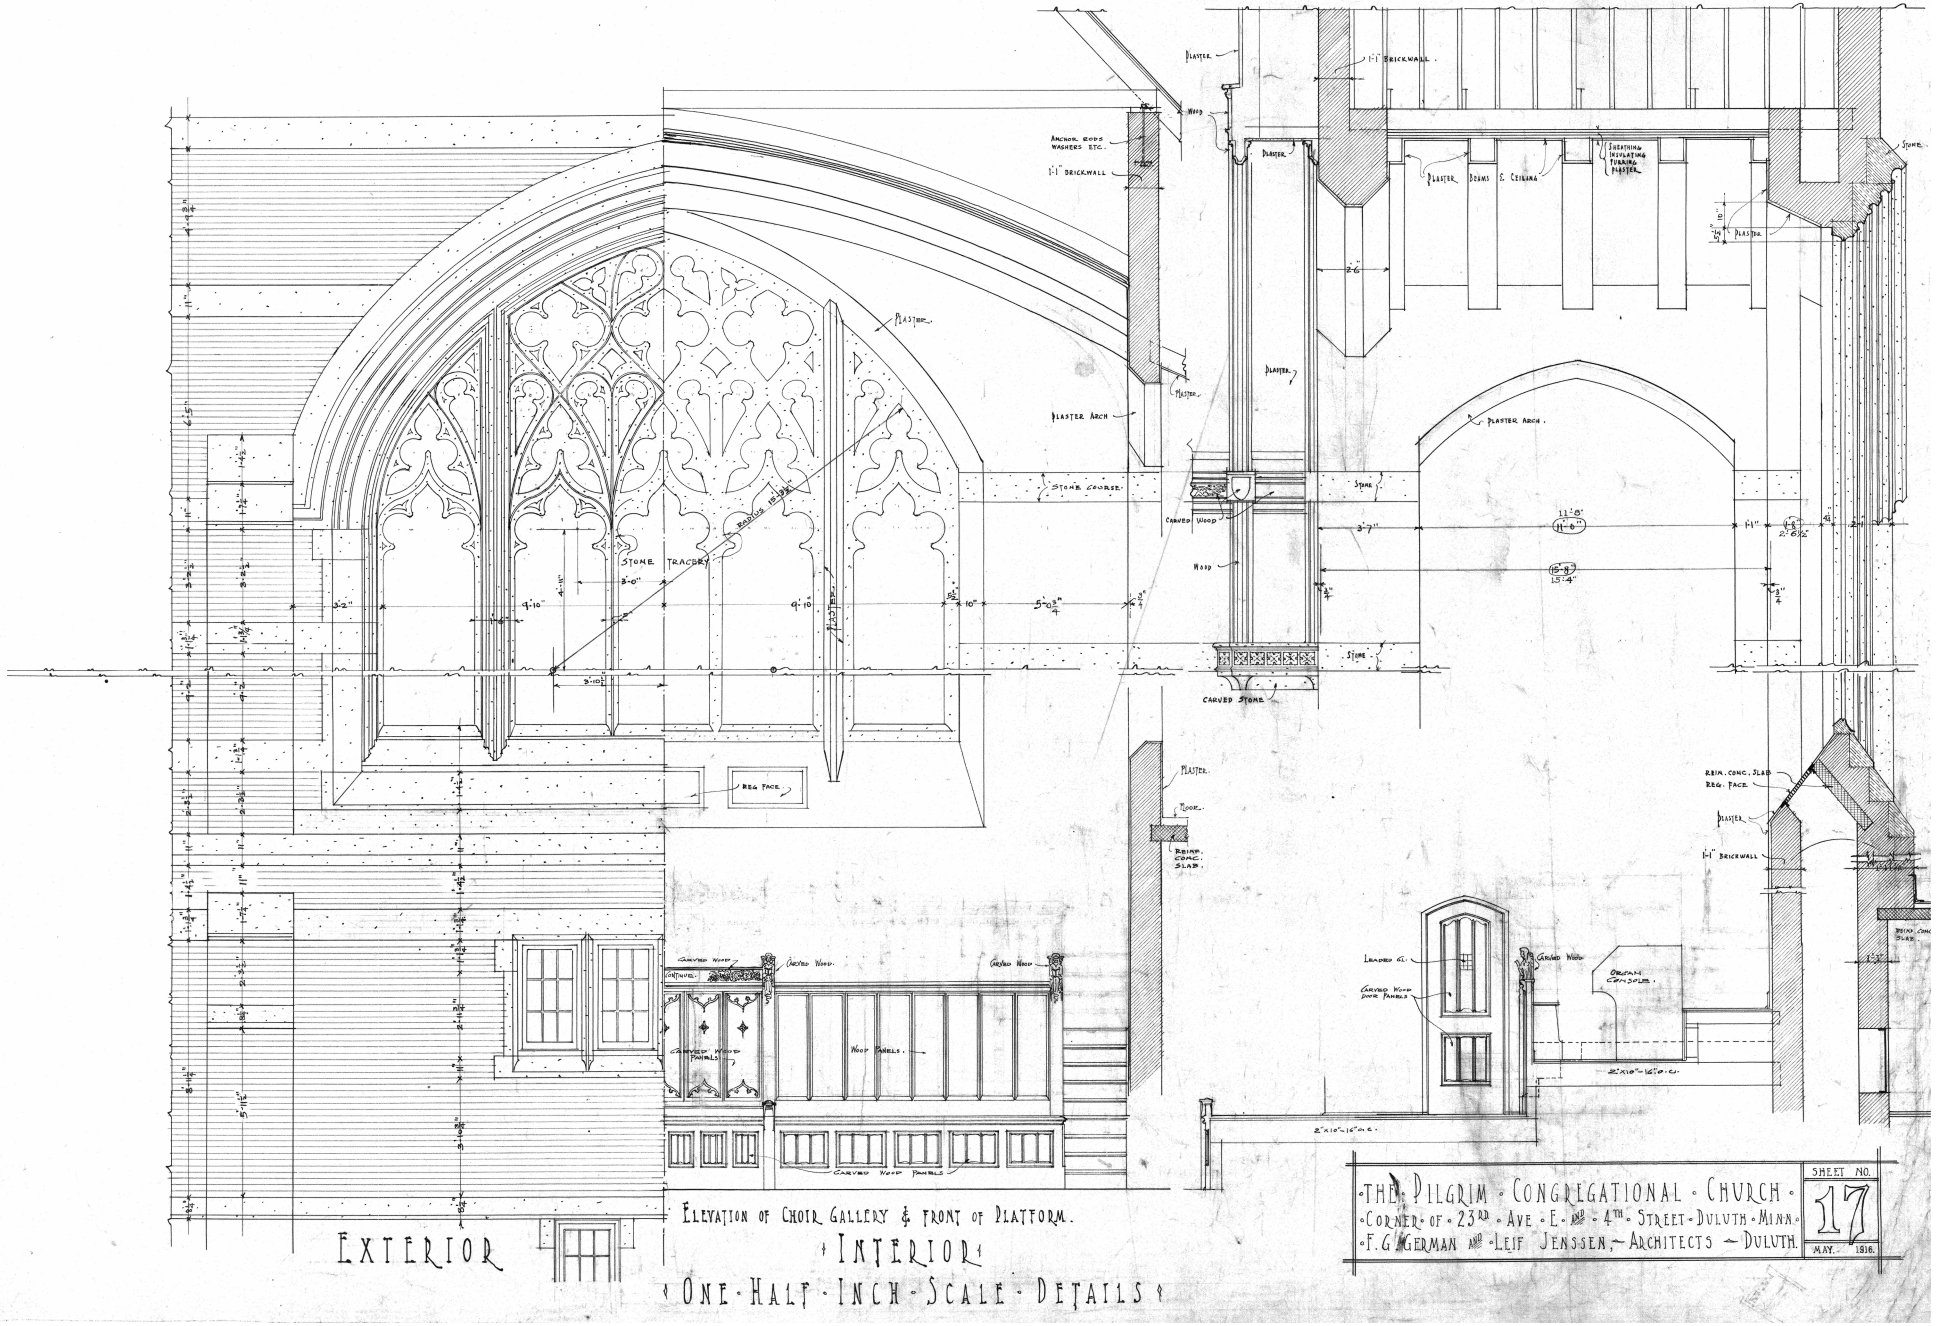

THE · PILGRIM · CONGREGATIONAL · CHURCH ·
· CORNER · OF · 23RD · AVE · E · AND · 4TH · STREET · DULUTH · MINN ·
· F. G. GERMAN AND · LEIF JENSSEN, ~ ARCHITECTS ~ DULUTH.

SHEET NO. 17

MAY. 1916.

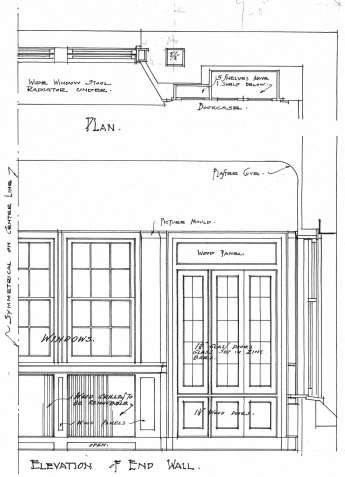

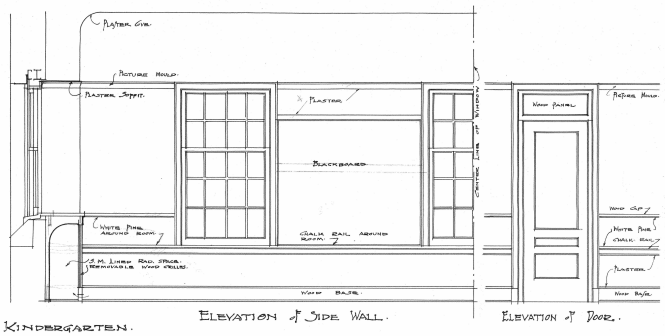

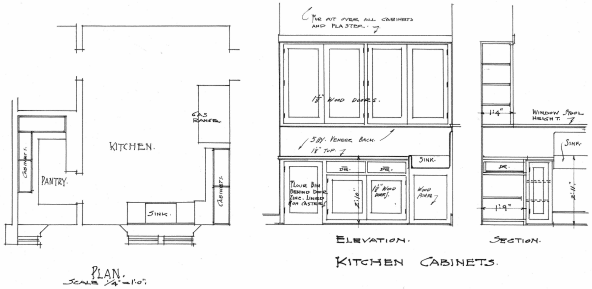

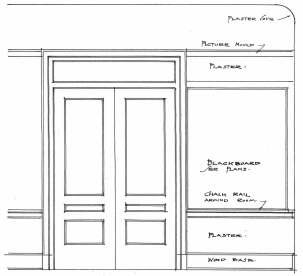

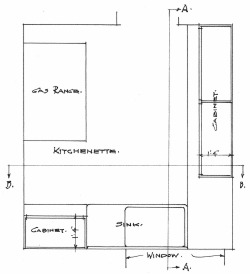

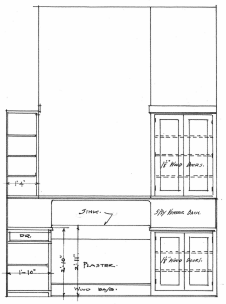

Kitchenette. First Floor.

Note:- Backs of all Cabinet Work and all Drawer Bottoms to be 3 ply Veneer - All Shelving to be Adjustable. Cabinets Being Rolled on ¾" Shelf Supports 1" o.c. Inside. Finish of all Cabinets to be same as Finish in Room and Face of Cabinets.

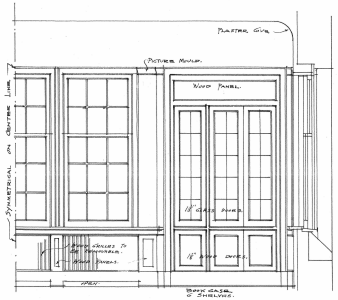

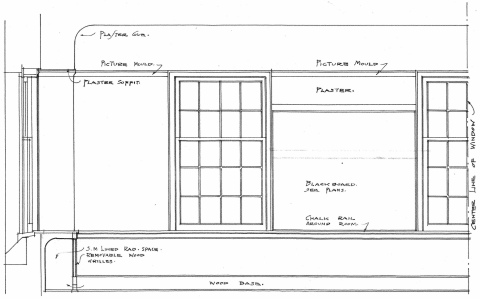

Primary Class Room.

Scale :- ½" = 1'-0"

•The•Pilgrim•Congregational•Church•
•Corner•of•23rd•Ave•E•and•4th•Street•Duluth•Minn•
F.G. German and Leif Jenssen, - Architects, - Duluth.

Sheet No. 18

May 1916.

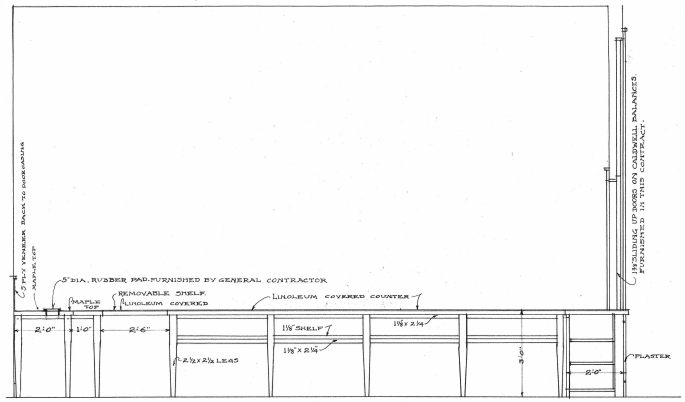

ELEVATION F.-F.

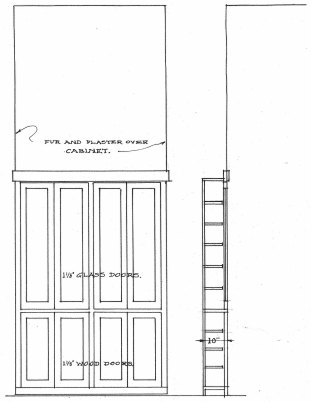

ELEVATION G.-G SECTION.

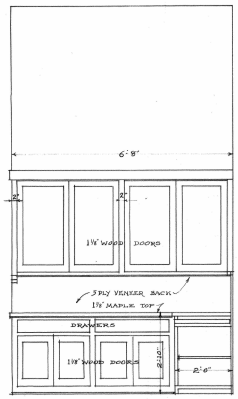

ELEVATION B.-B.

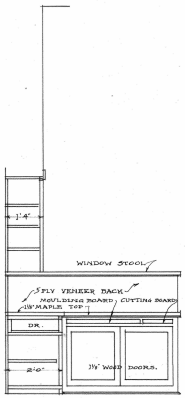

ELEVATION C.-C.

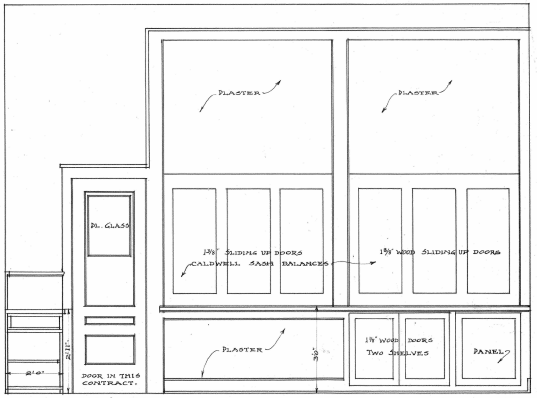

ELEVATION D.-D.

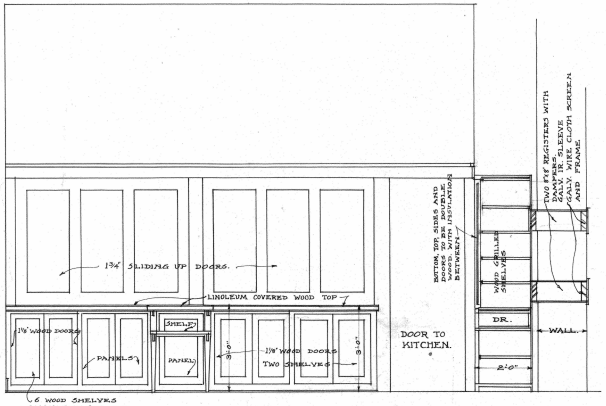

ELEVATION E.-E.

SECTION THRU. COOLING CABINET.

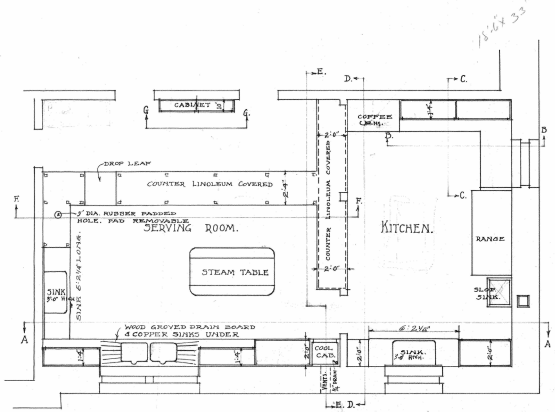

PLAN SCALE 1/4"= 1'-0"

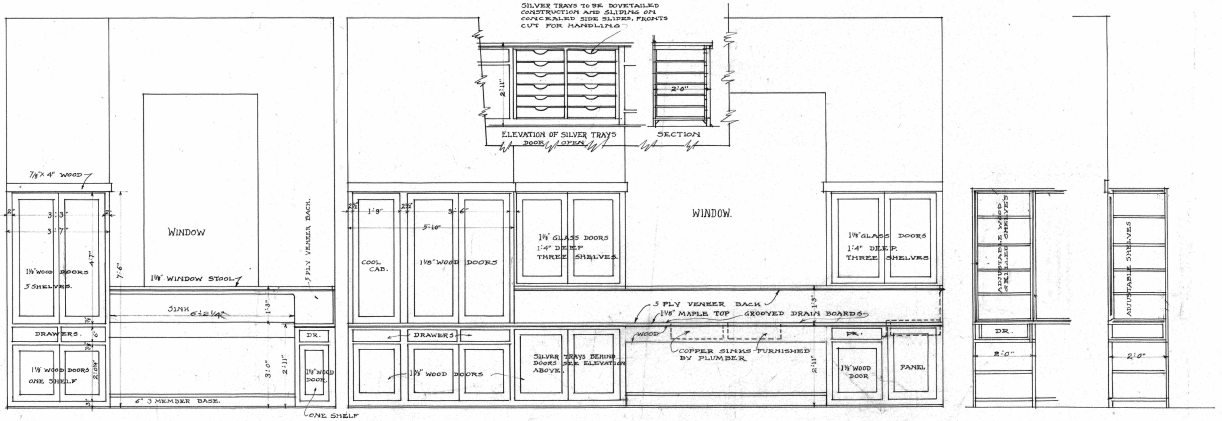

ELEVATION A.-A.

SCALE 1/2"= 1'-0"

SECTION OF COOLING CABINET DOORS OPEN

SECTION THRU. WARMING CABINET.

NOTE ALL SHELVES TO BE ADJUSTABLE SUPPORTED BY ¼" STANDARD METAL SHELF SUPPORTS BACKS OF ALL CABINETS TO BE VENEERED 3 PLY. INTERIOR AND EXTERIOR OF CABINETS, COUNTERS ETC. TO BE BIRCH EXCEPT AS NOTED.

THE · PILGRIM · CONGREGATIONAL · CHURCH ·
· CORNER · OF · 23RD · AVE · E · AND · 4TH · STREET · DULUTH · MINN ·
F. G. GERMAN AND LEIF JENSSEN. ~ ARCHITECTS, ~ DULUTH

SHEET NO. 19
MAY 1916.

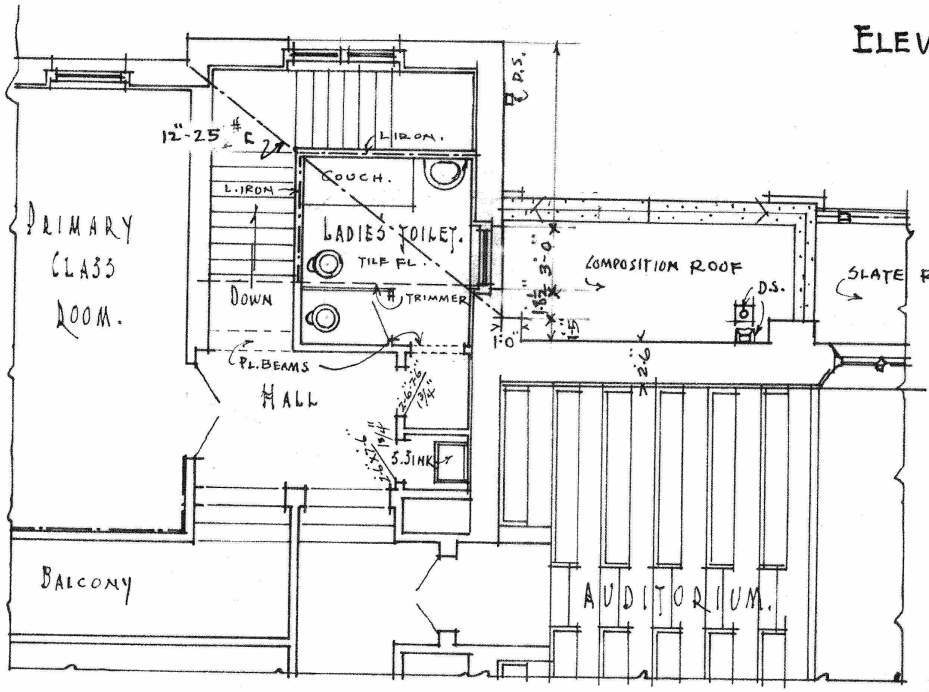

PORTION of SECOND FLOOR PLAN SHOWING REVISION.
ONE EIGHTH INCH SCALE.

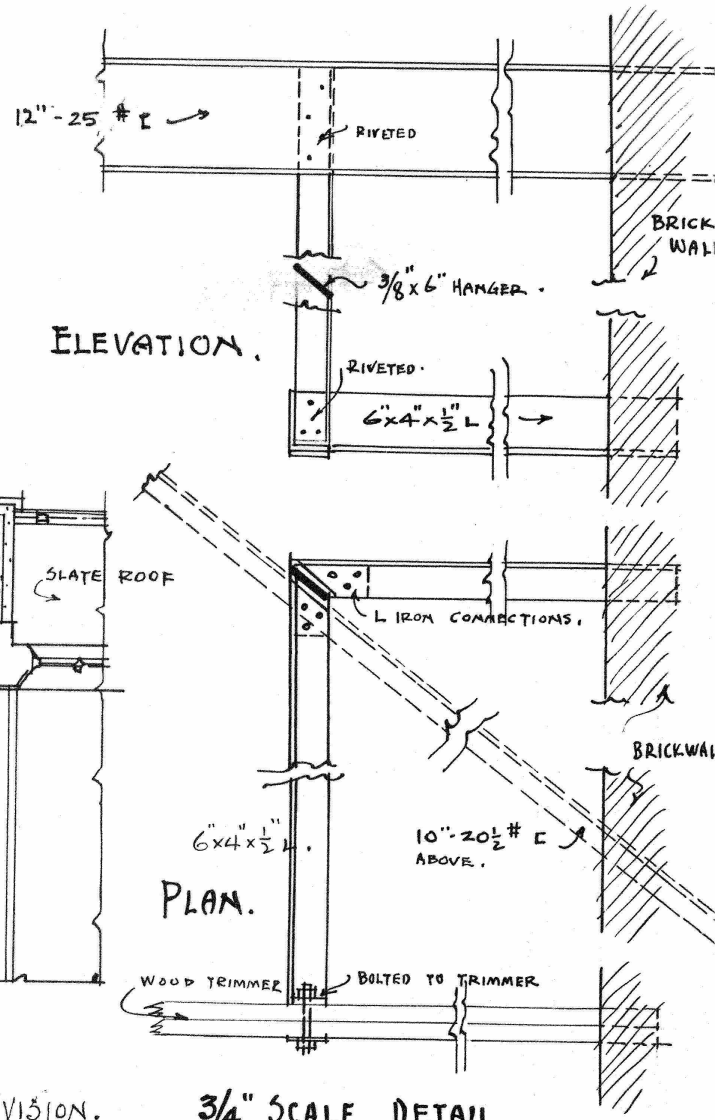

3/4" SCALE DETAIL.

~ NOTE ~
SEE SECOND FLOOR PLAN.
ALL AS SHOWN ON PLAN REMAINS EXCEPT REVISION AS SHOWN ON THIS DRAWING.

(REVISED ACCORDING TO CONTRACT.)

PILGRIM CONGREGATIONAL CHURCH BLDG
COR. 23RD AVE E & 4TH STREET DULUTH.
F.A. GERMAN & LEIF JENSSEN ARCHITECTS.

SHEET NO
36
SEPT. 14TH

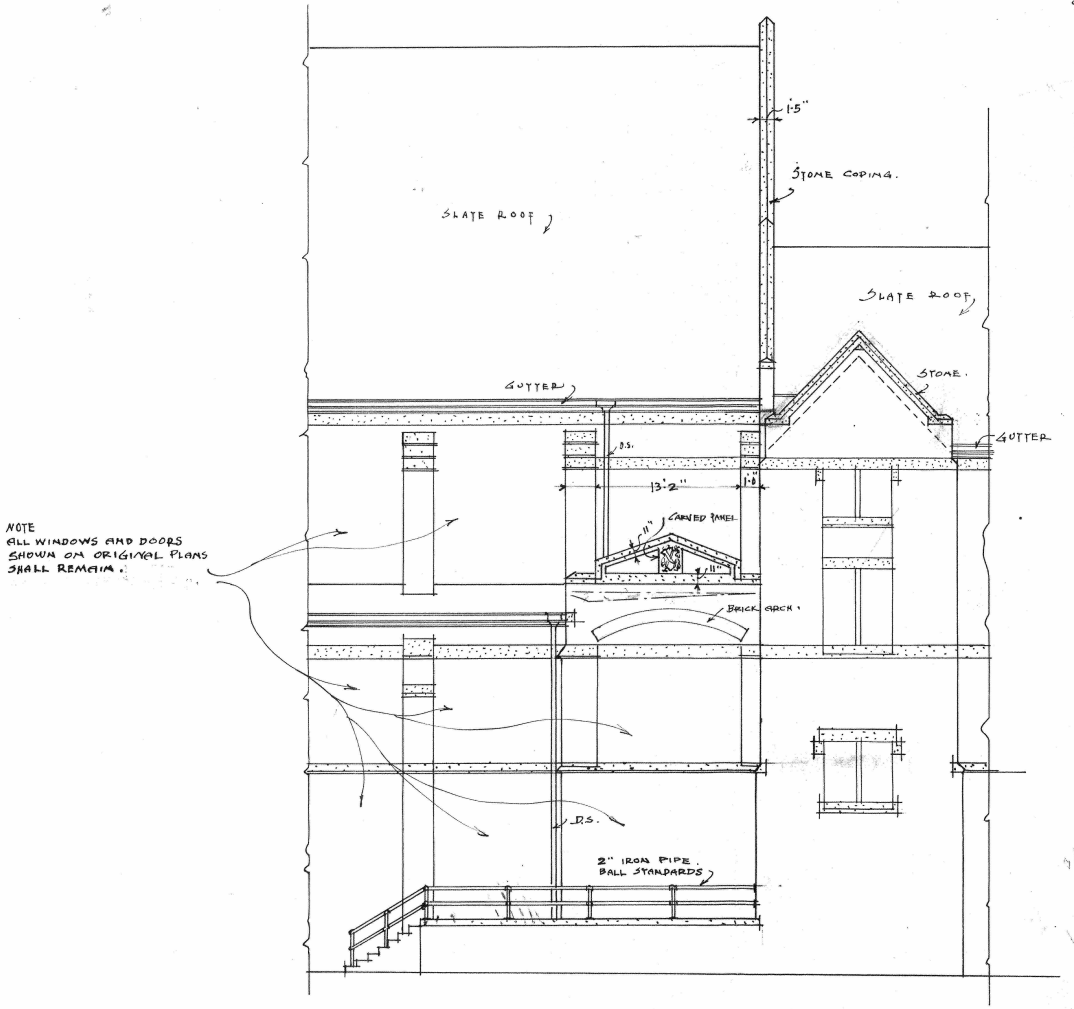

A PORTION OF ALLEY ELEVATION.

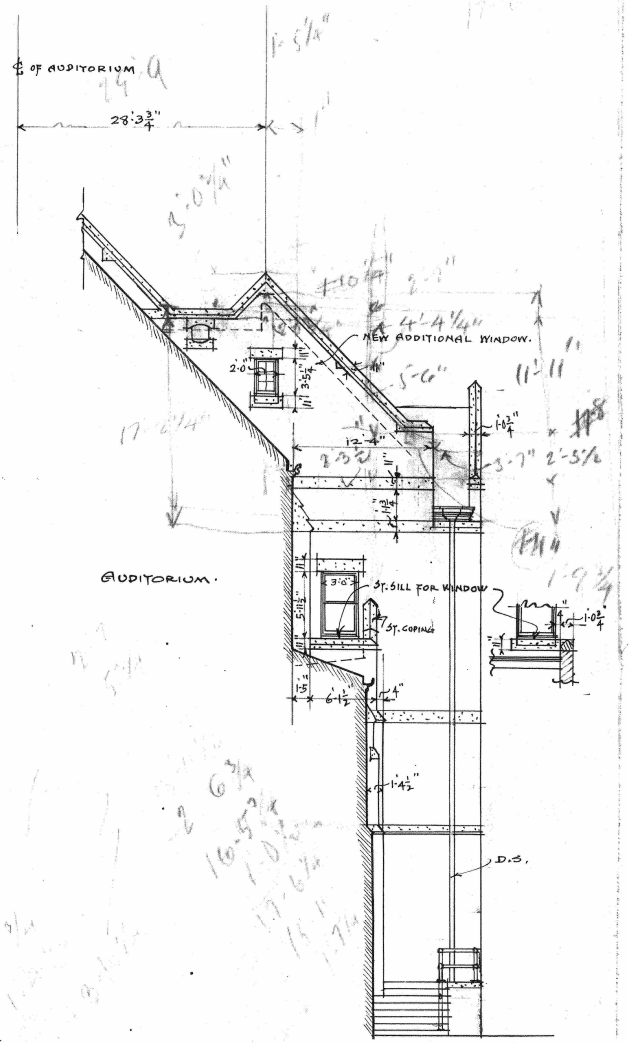

LOOKING EAST (ALONG ALLEY.)

Scale ⅛" = 1'-0"

(REVISED ACCORDING TO CONTRACT.)

PILGRIM CONGREGATIONAL CHURCH BLDG
CORNER OF 23RD AVE E & 4TH ST. DULUTH.
F.G. GERMAN & LEIF JENSSEN, ARCHITECTS.

SHEET NO 36B
SEPT 14TH 16

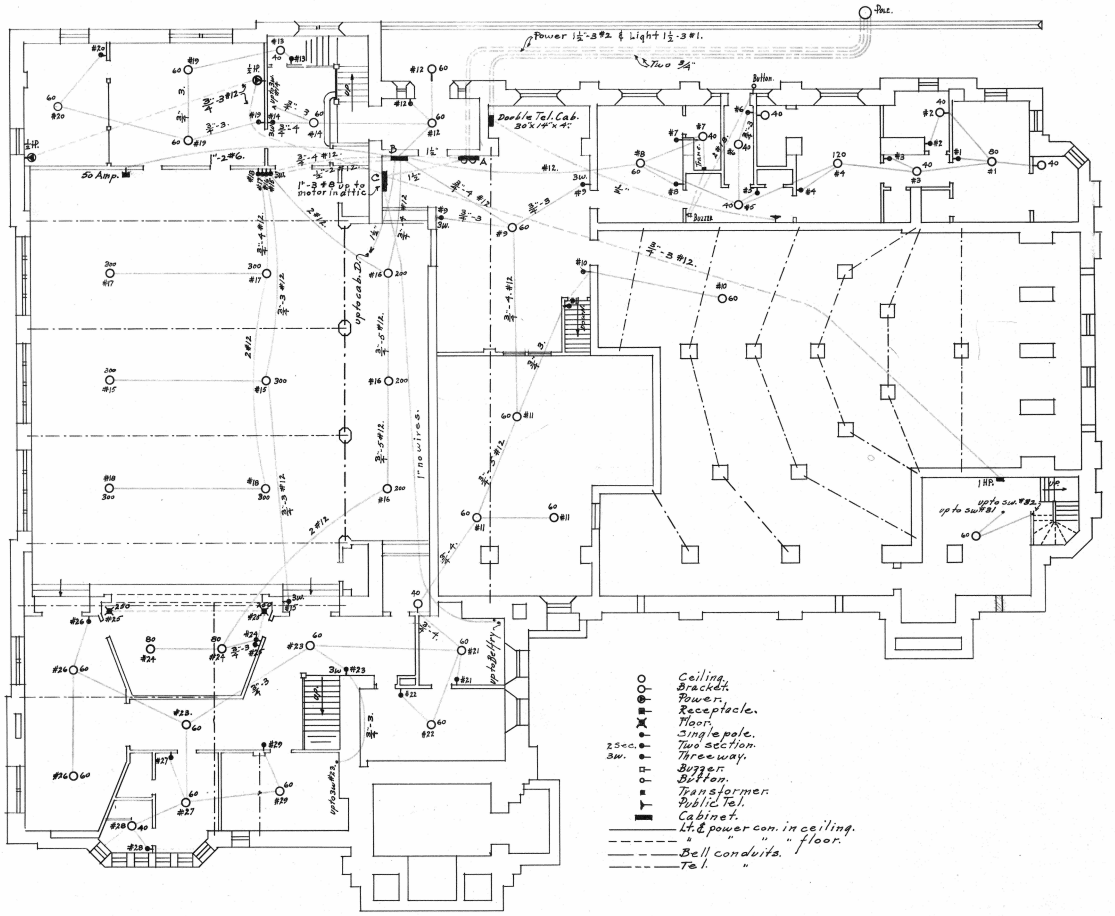

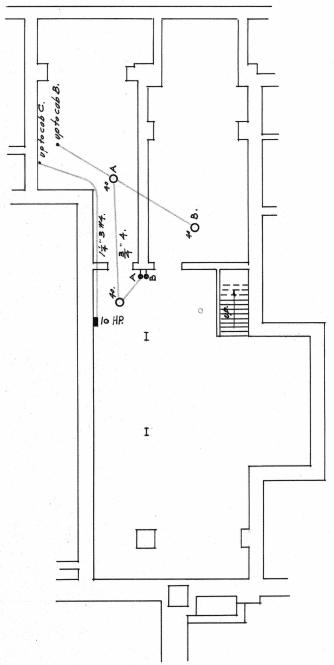

COAL RM., ASH RM. AND LOWER PART OF BOILER RM.

BASEMENT-FLOOR-PLAN

SCALE · ONE-EIGHTH-INCH · EQUALS · ONE-FOOT

THE · PILGRIM · CONGREGATIONAL · CHURCH ·
CORNER · OF · 23RD · AVE · E · AND · 4TH · STREET · DULUTH · MINN.
F. G. GERMAN AND LEIF JENSSEN – ARCHITECTS – DULUTH.

SHEET NO. 1E

JUNE 1916

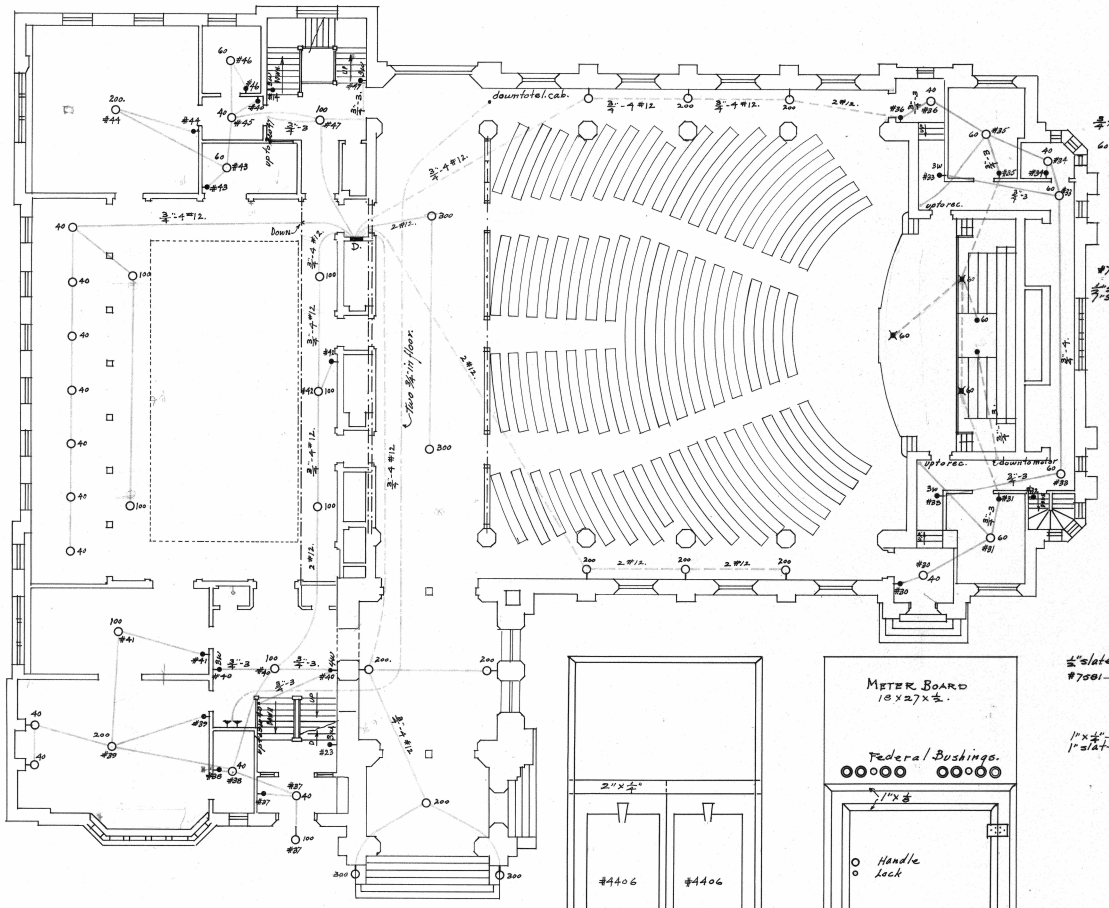
downtotel.cab.
2-#12.
2-#12.
2-#12

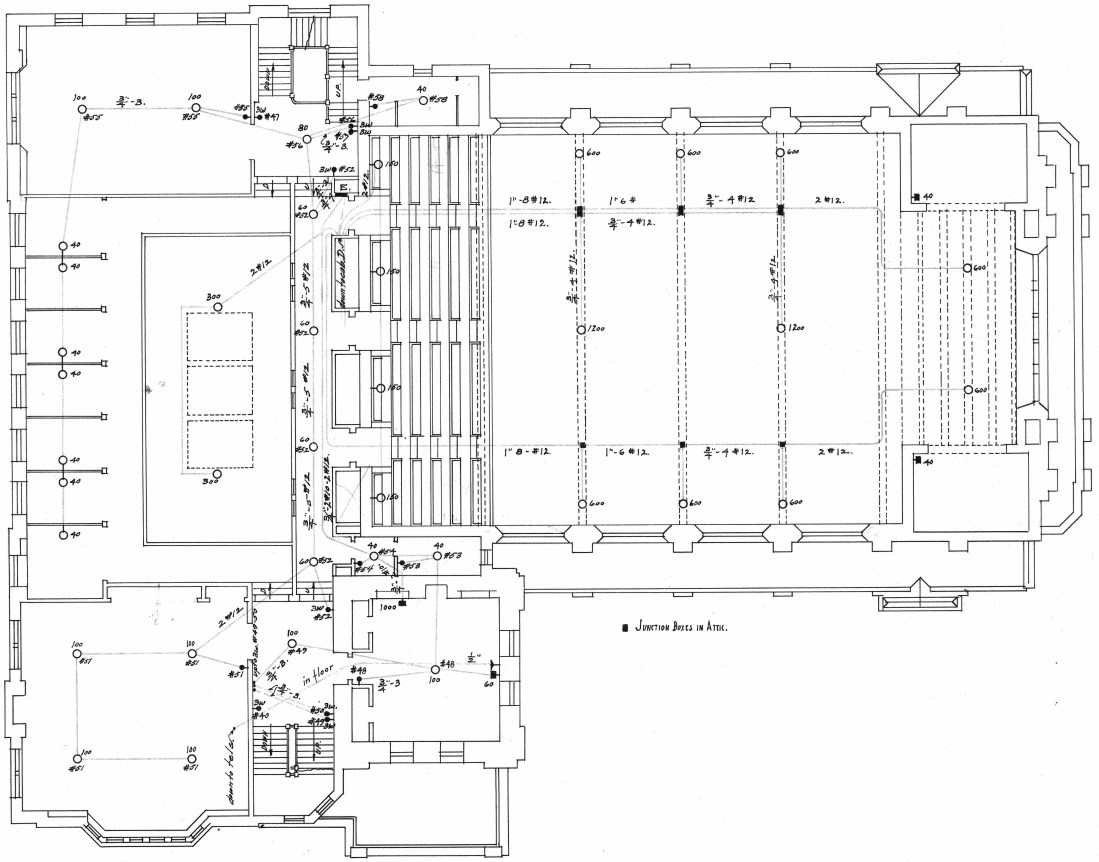

Second Floor Plan

Scale One Eighth Inch Equals One Foot

The Pilgrim Congregational Church
Corner of 23rd Ave E and 4th Street Duluth Minn
F. G. German and Leif Jensen — Architects — Duluth

Sheet No. 3E

June 1916

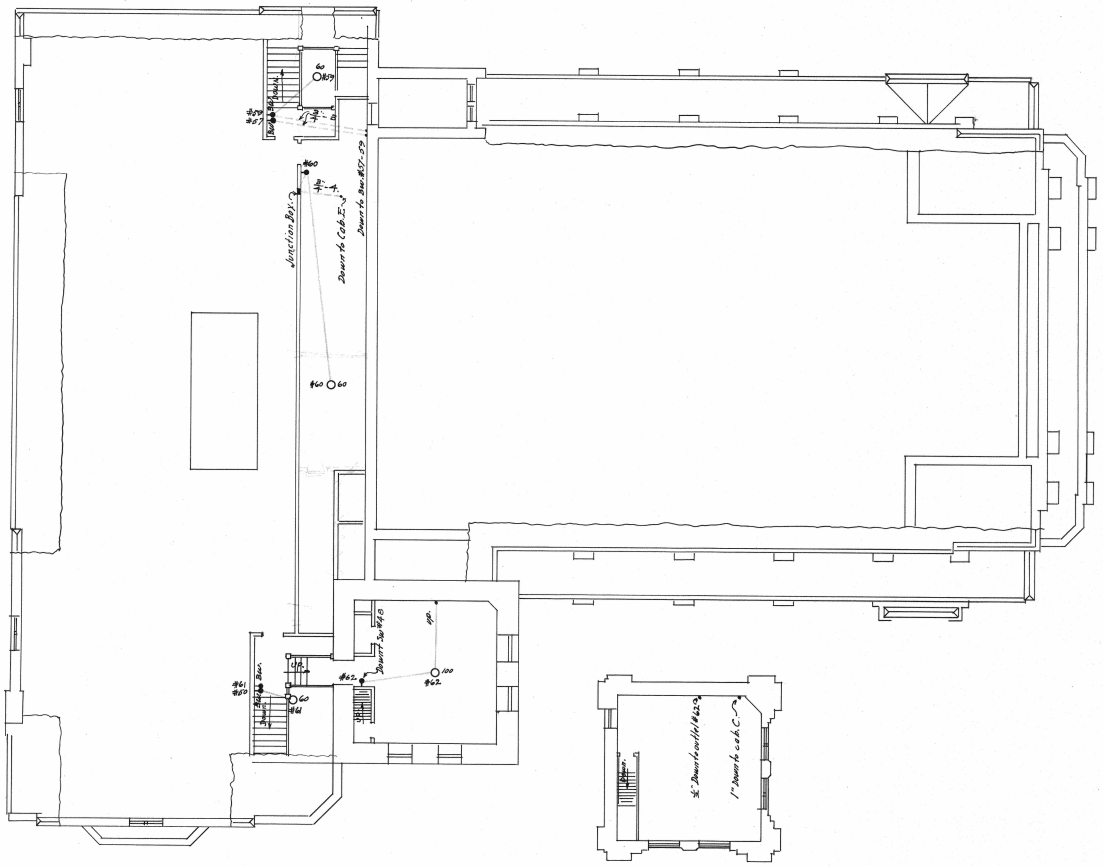

Attic and Roof Plan

Scale One Eighth Inch Equals One Foot.

The Pilgrim Congregational Church
Corner of 23rd Ave E and 4th Street Duluth Minn
F. G. German and Leif Jenssen, Architects Duluth

Sheet No. 4E

June 1916

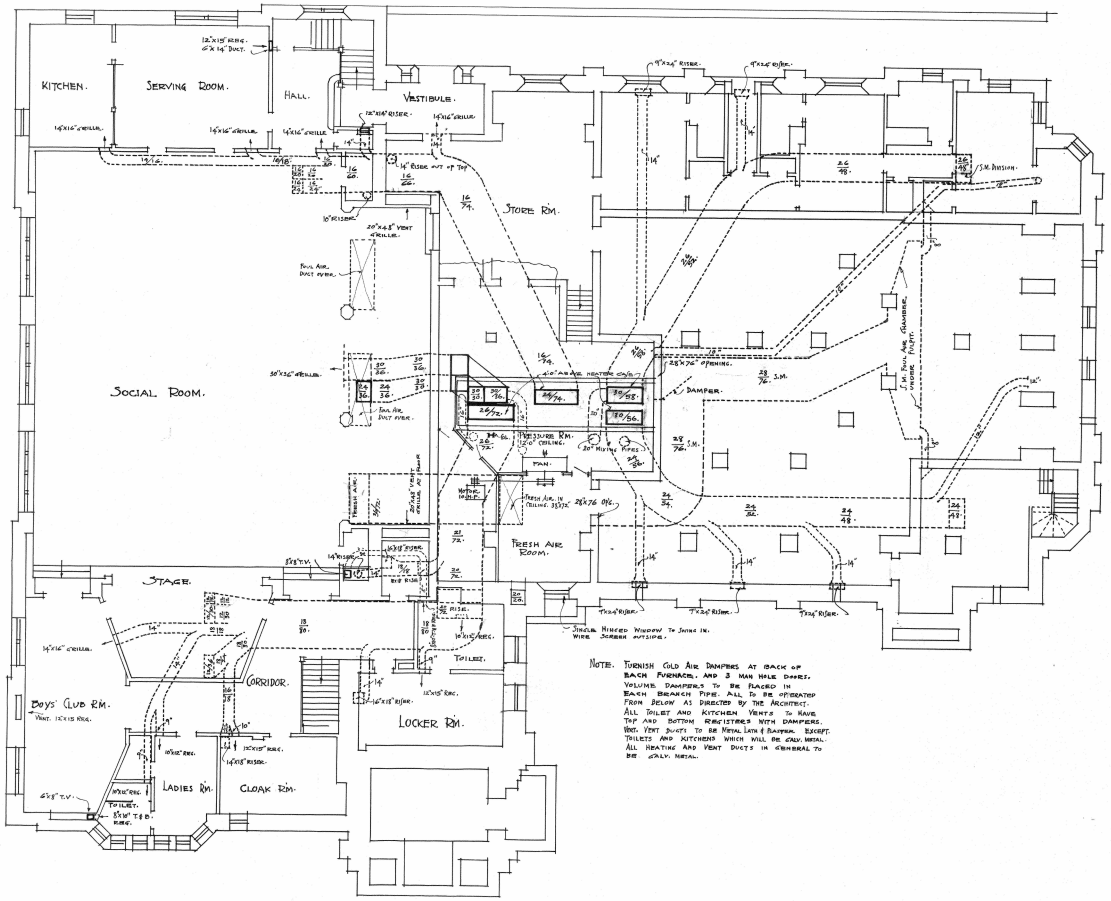

BASEMENT FLOOR PLAN.

SCALE:- 1/8" = 1'-0"

THE · PILGRIM · CONGREGATIONAL · CHURCH ·
CORNER · OF · 23RD · AVE · E · AND · 4TH · STREET · DULUTH · MINN.
F.G. GERMAN AND LEIF JENSSEN ~ ARCHITECTS ~ DULUTH.

SHEET NO.

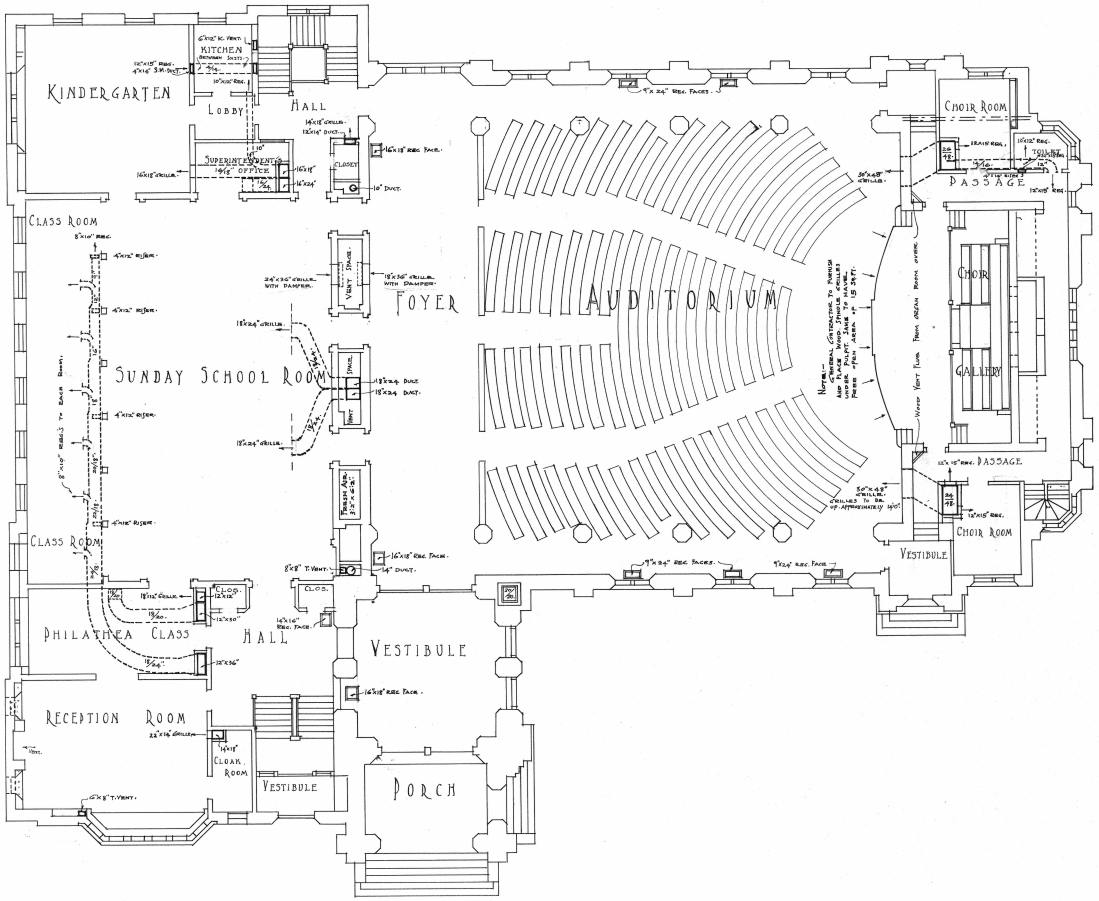

FIRST FLOOR PLAN

SCALE ONE EIGHTH INCH EQUALS ONE FOOT

THE PILGRIM CONGREGATIONAL CHURCH
CORNER OF 23RD AVE E AND 4TH STREET DULUTH MINN
F.G. GERMAN AND LEIF JENSSEN ARCHITECTS DULUTH

SHEET NO

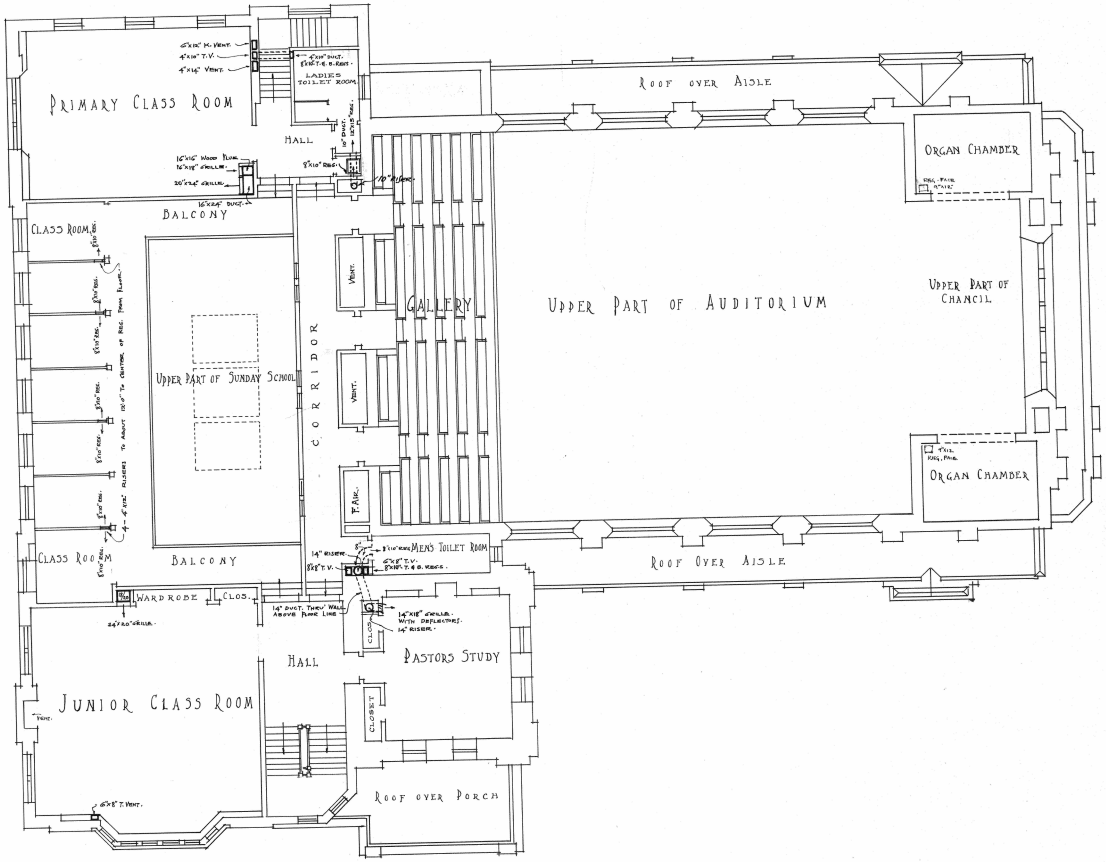

SECOND FLOOR PLAN

SCALE :- 1/8" = 1'-0".

THE PILGRIM CONGREGATIONAL CHURCH
CORNER OF 23RD AVE E AND 4TH STREET DULUTH MINN
F.G. GERMAN AND LEIF JENSSEN ARCHITECTS DULUTH.

SHEET NO

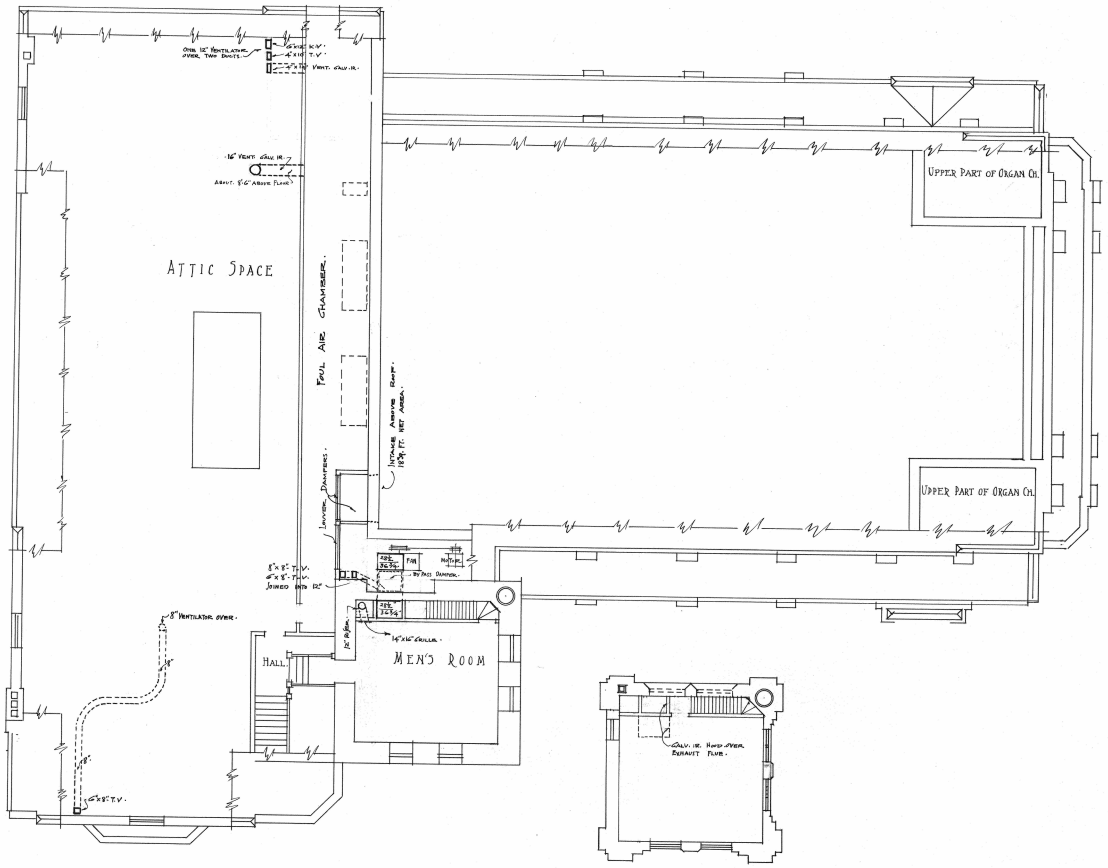

Plan of Belfry & Above Mens Room.

Attic and Roof Plan

Scale one Eighth Inch Equals One Foot.

The Pilgrim Congregational Church
Corner of 23rd Ave E and 4th Street Duluth Minn
F. G. German and Leif Jenssen Architects Duluth

Sheet No